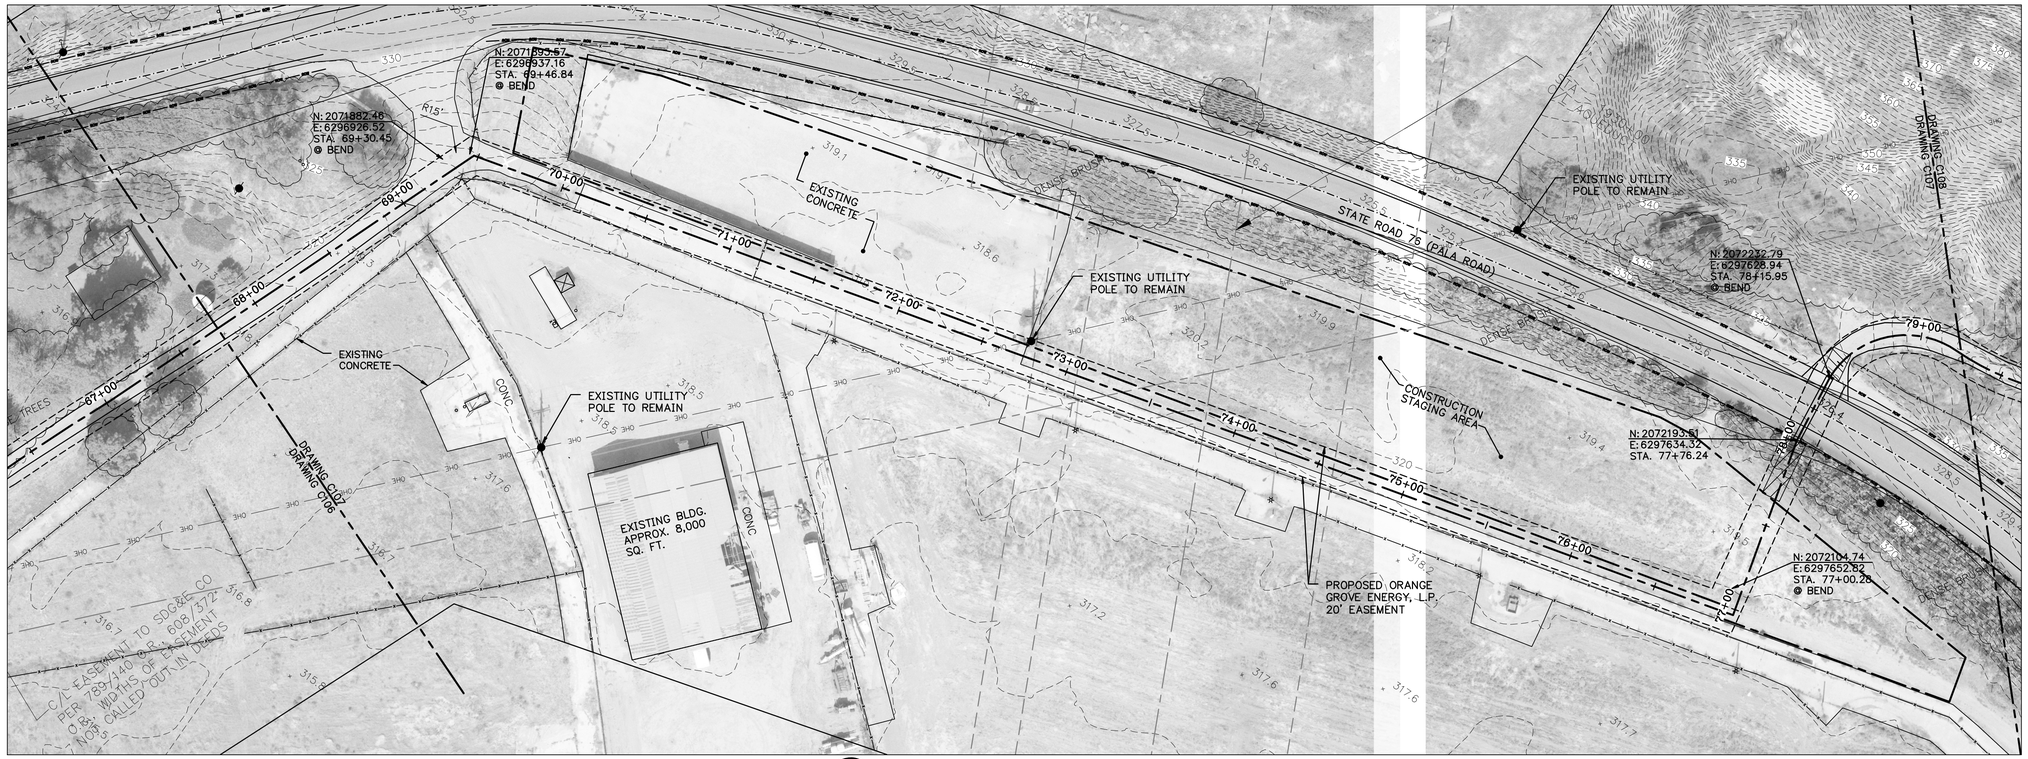

SITE PLAN STATION 67+50 – 79+00

SCALE IN FEET: 40 0 40 80

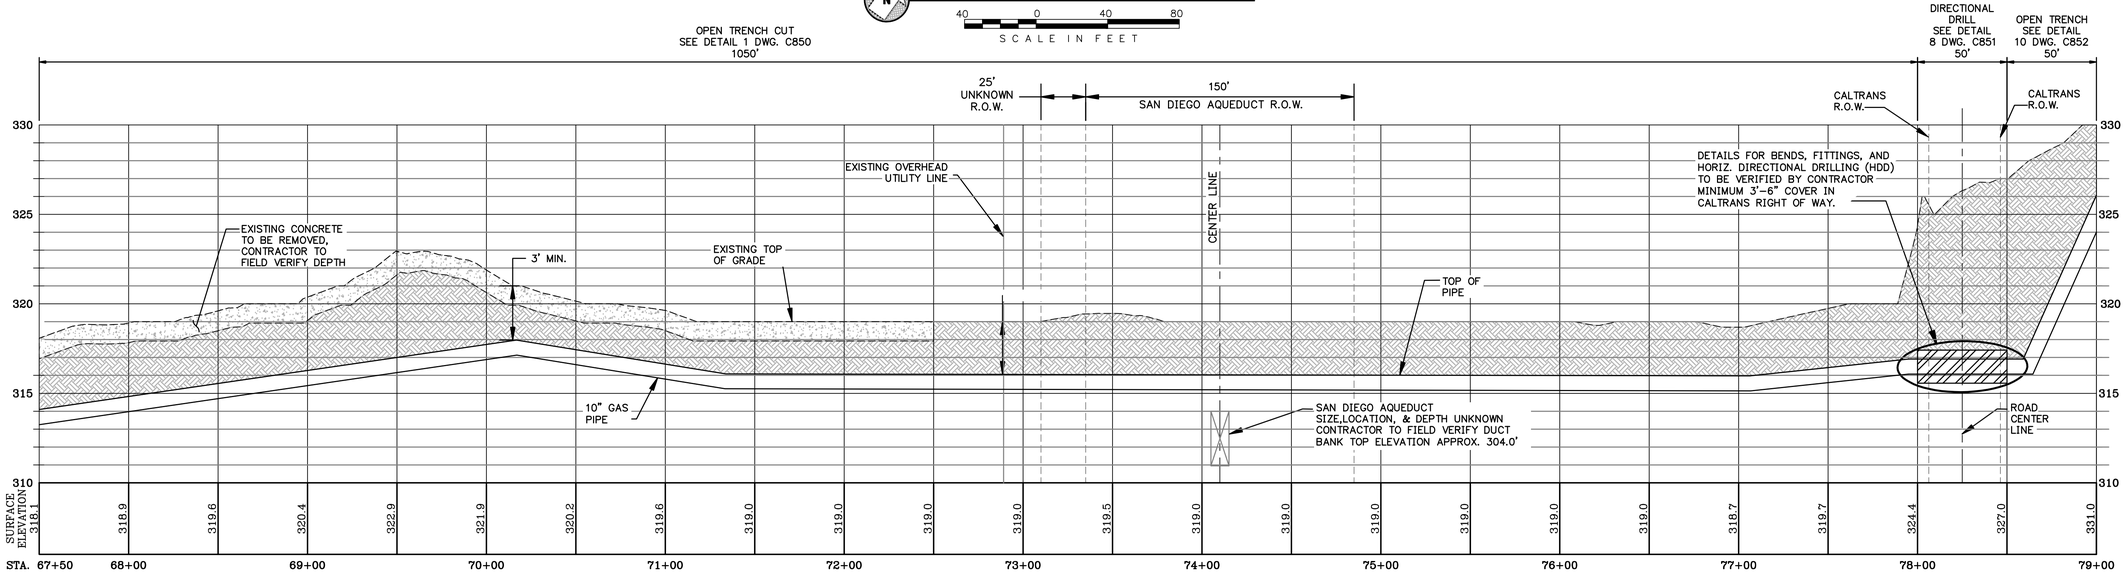

HORIZONTAL SCALE: 1" = 40'
VERTICAL SCALE: 1"= 4'

LEGEND

- PROPOSED GAS PIPELINE EASEMENT
- PROPOSED GAS PIPELINE IN PROFILE
- EXISTING GRADE IN PROFILE
- PROPOSED GAS PIPELINE CENTERLINE
- 380 EXISTING CONTOURS
- EXISTING FENCE
- MATCHLINE
- CONSTRUCTION STAGING AREA
- CALTRANS R.O.W.
- OHE OHE OVERHEAD ELECTRICAL LINE
- EXISTING ROAD CENTERLINE
- EXISTING EASEMENTS
- SAN DIEGO AQUEDUCT CENTERLINE
- EXISTING ROAD
- GAS PIPE IN ENCASEMENT
- EXISTING CONCRETE
- EXISTING ASPHALT
- EXISTING UNSURFACED ROAD
- COMPACTED FILL
- PROPOSED BORE PIT
- PROPOSED BORE RECEIVING PIT
- PROPOSED PIPE ENCASEMENT
- EXISTING TREES
- CONC. EXISTING CONCRETE
- GNV. GROUND NATURAL VEGETATION
- ASPH. EXISTING ASPHALT
- STA. STATIONING
- POWER (UTILITY) POLE

GENERAL NOTES:

1. UTILITY INFORMATION IS FOR REFERENCE ONLY CONTRACTOR(S) TO FIELD VERIFY.
2. FOR PIPE SPECIFICATIONS SUCH AS PIPE MATERIAL, SIZE, PRESSURE, ETC. SEE DRAWING GP–Y100.
3. ALL AREAS DISTURBED BY CONSTRUCTION SHALL BE REPLACED TO EXISTING CONDITION OR APPROVED BY OWNER.

REV.	DATE	DESCRIPTION	DWN	CHK
0	8-5-08	ISSUED FOR GRADING PERMIT	RAD	WHR

Sealed Only When Signed in Blue Ink

Sega ®
Engineers – Architects – Technicians
Design – Construction – Field Service
16041 Foster
P.O. Box 1000
Stilwell, Kansas 66085–1000

ORANGE GROVE ENERGY L.P.
Schaumburg, IL

ORANGE GROVE GAS PIPELINE

SITE PLAN STATION 67+50 – 79+00

DESIGN BY: J. LANGEL	CHECKED BY: t.heausler
DRAWN BY: R. DAVILA	DATE: 5–23–08
CLIENT I.D. ICC00101	SEGA PROJECT NO. 07–201
CADD FILE NAME: 07201–GP–C107.dwg	
DRAWING NO. GP–C107	REV. 0

N:\2007\07201\dwgs\ce\Orange Grove Gas Line\07201–GP–C107.dwg 8/5/08 2:35pm rdavila