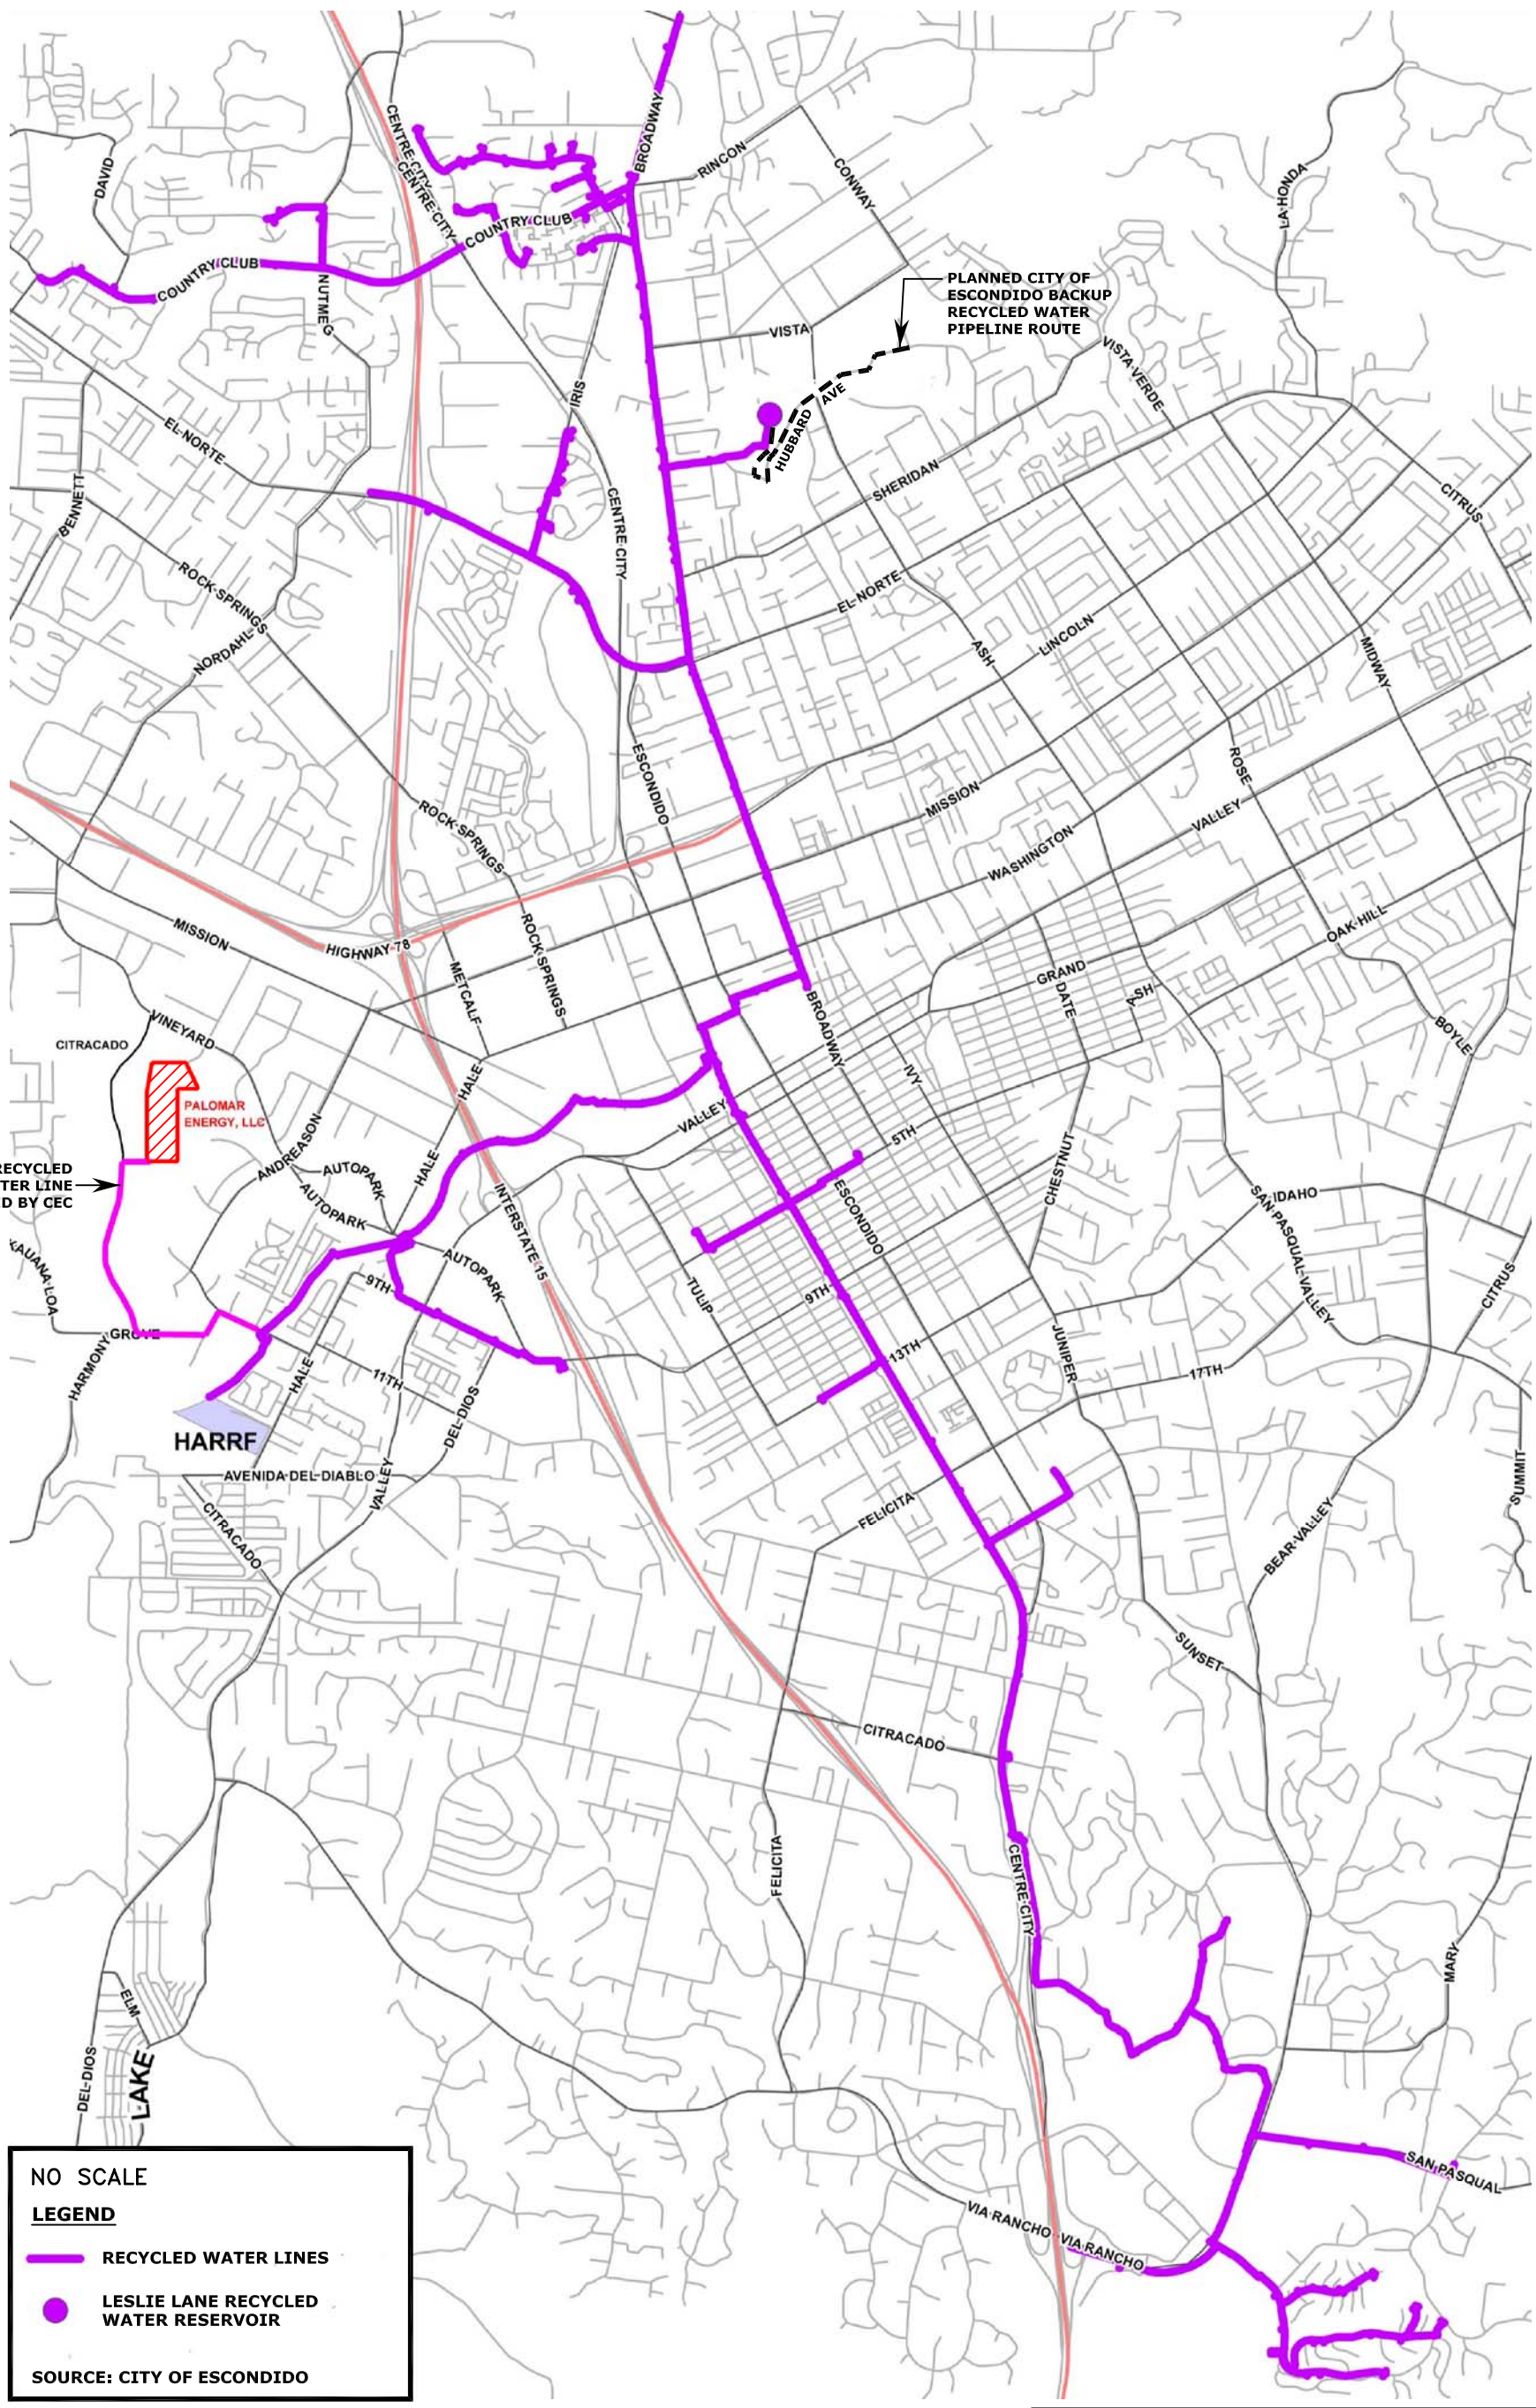

ENSR INTERNATIONAL

FIGURE 1

CITY OF ESCONDIDO RECLAIMED WATER DISTRIBUTION SYSTEM

DRAWN: T. Burke	DATE: 09/12/2005	PROJECT NO. 06205-081-200	REV.
FILE NO. Fig1RecWtrDist	CHK BY: A. Bachrach		

J:\projects\06205 – Sempra\081 – Palomar backup Water\Figure 1 Reclaimed Water System.dwg