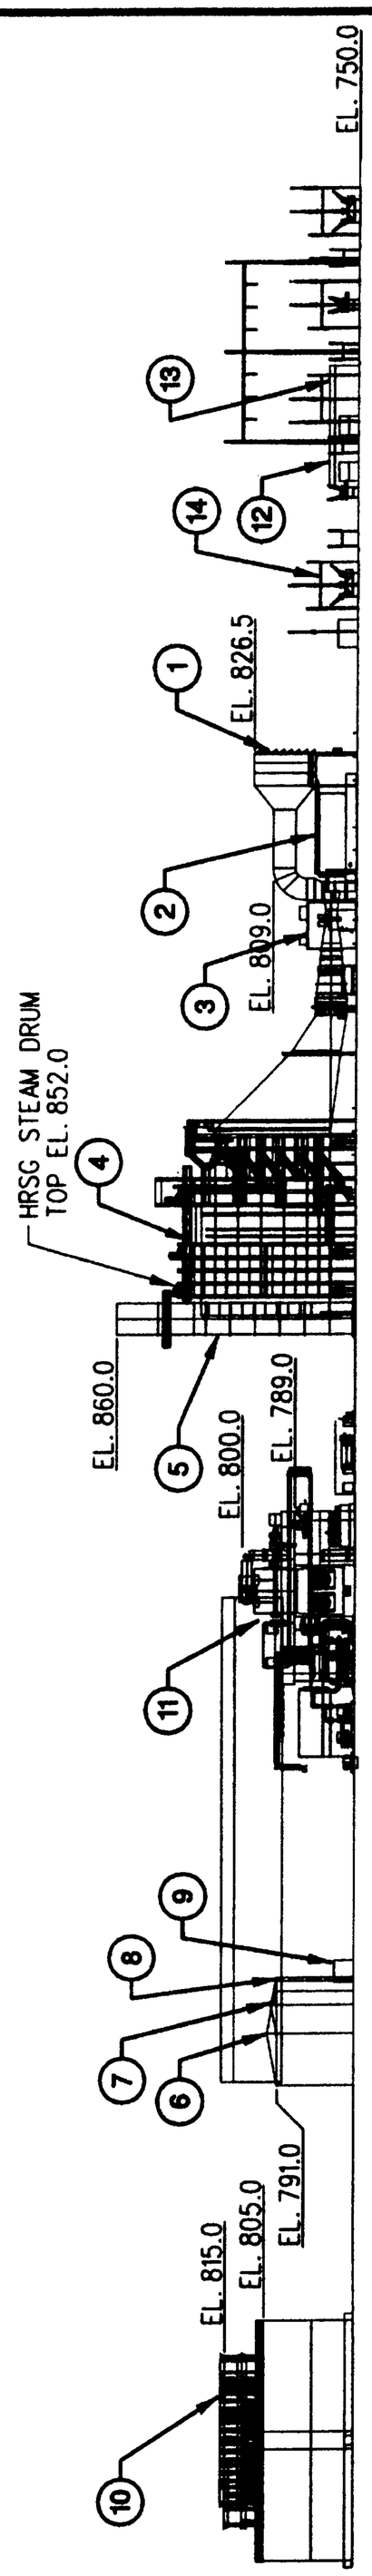

LEGEND

1. COMBUSTION TURBINE INLET FILTER
2. COMBUSTION TURBINE GENERATOR
3. COMBUSTION TURBINE
4. HEAT RECOVERY STEAM GENERATOR
5. HRSG STACK (110' H)
6. RAW WATER TANK (56' DIA. x 40' H)
7. DEMIN WATER TANK (30' DIA. x 40' H)
8. RO WATER TANK (15' DIA. x 40' H)
9. FIRE WATER PUMP HOUSE (12' x 25' x 10' H)
10. COOLING TOWER
11. STEAM TURBINE
12. GAS COMPRESSOR BLDG (50' x 65' x 15' H)
13. GAS METERING STATION
14. SWITCHYARD CONTROL BLDG (15' x 15' x 10' H)

WEST ELEVATION

NOT TO SCALE

Burns & McDonnell
SINCE 1898

date JUNE 26, 2001

designed S. ROTTINGHAUS

FIGURE 2.4-2
Elevation View

Palomar Energy Project

project 27085

contract

SK - ELEV-01

COPYRIGHT © 2001 BY BURNS & McDONNELL ENGINEERING COMPANY, INC.

U:\PWRCIVIL\1111\CADD\CIVIL\sempra\escndido\w_elev_01.dgn 08/06/01