LEGEND

1. GSU DELUGE SYSTEM (TYPICAL)
2. LUBE OIL SKID (TYPICAL)

FH = FIRE HYDRANT

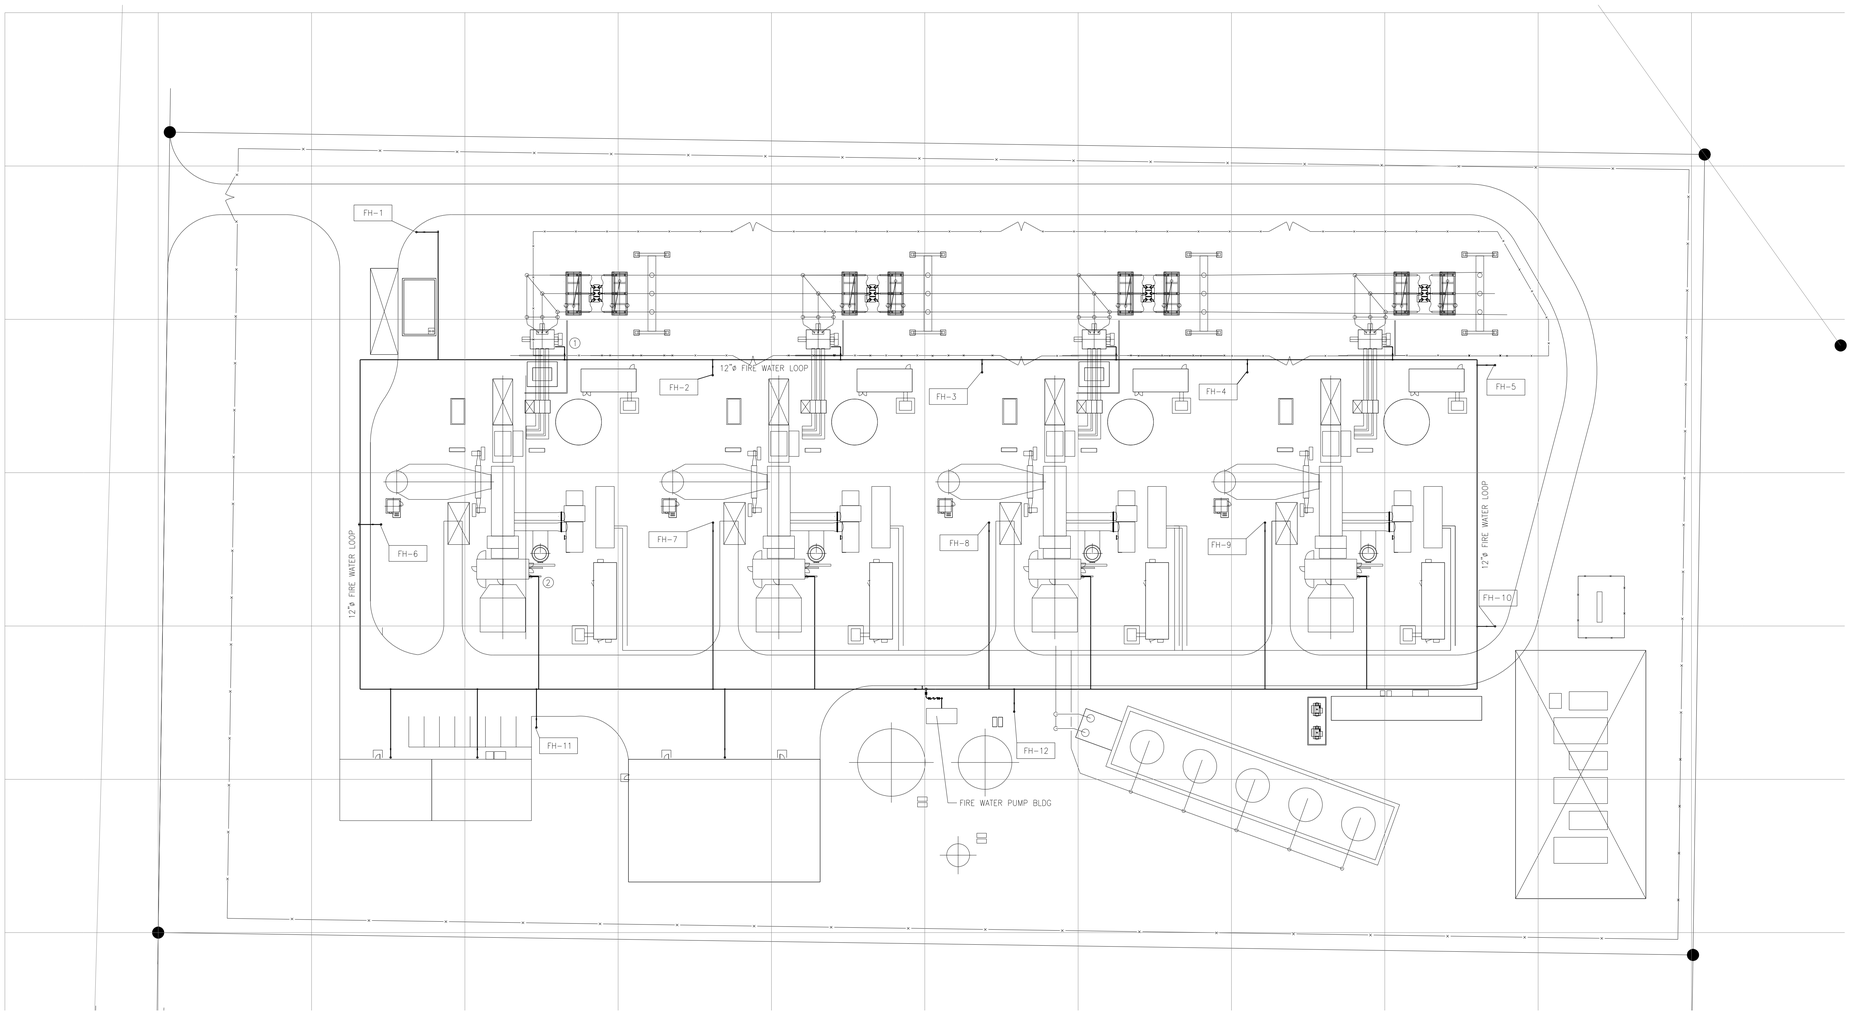


– PRELIMINARY –
NOT FOR CONSTRUCTION

| REV | DESCRIPTION | DWN | CHK | APP | DATE |
|---|---|---|---|---|---|
| B | ADDED FIGURE NUMBER | DNL | REB | SMG | 07-21-06 |
| A | ISSUE FOR AFC PERMIT | DNL | REB | SMG | 06-19-06 |

KIEWIT INDUSTRIAL CO.
*A Kiewit Company*

FIRE PROTECTION WATER

PANOCHE ENERGY CENTER LLC

Bibb and associates
8455 Lenexa Drive
Lenexa, Kansas 66214

FIGURE 3.4-10

FIRE PROTECTION SYSTEM

| | by | date |
|---|---|---|
| DESIGNED | RSG | 6-18-06 |
| DRAWN | DNL | 6-19-06 |
| CHECKED | REB | 6-19-06 |
| APPROVED | SMG | 6-19-06 |

DRAWING NUMBER
2006-027-FP-001

$$DATE$$ $$TIME$$ $$USERNAME$$ $$FILENAME$$