31765CECA-05 REV.05/03/01

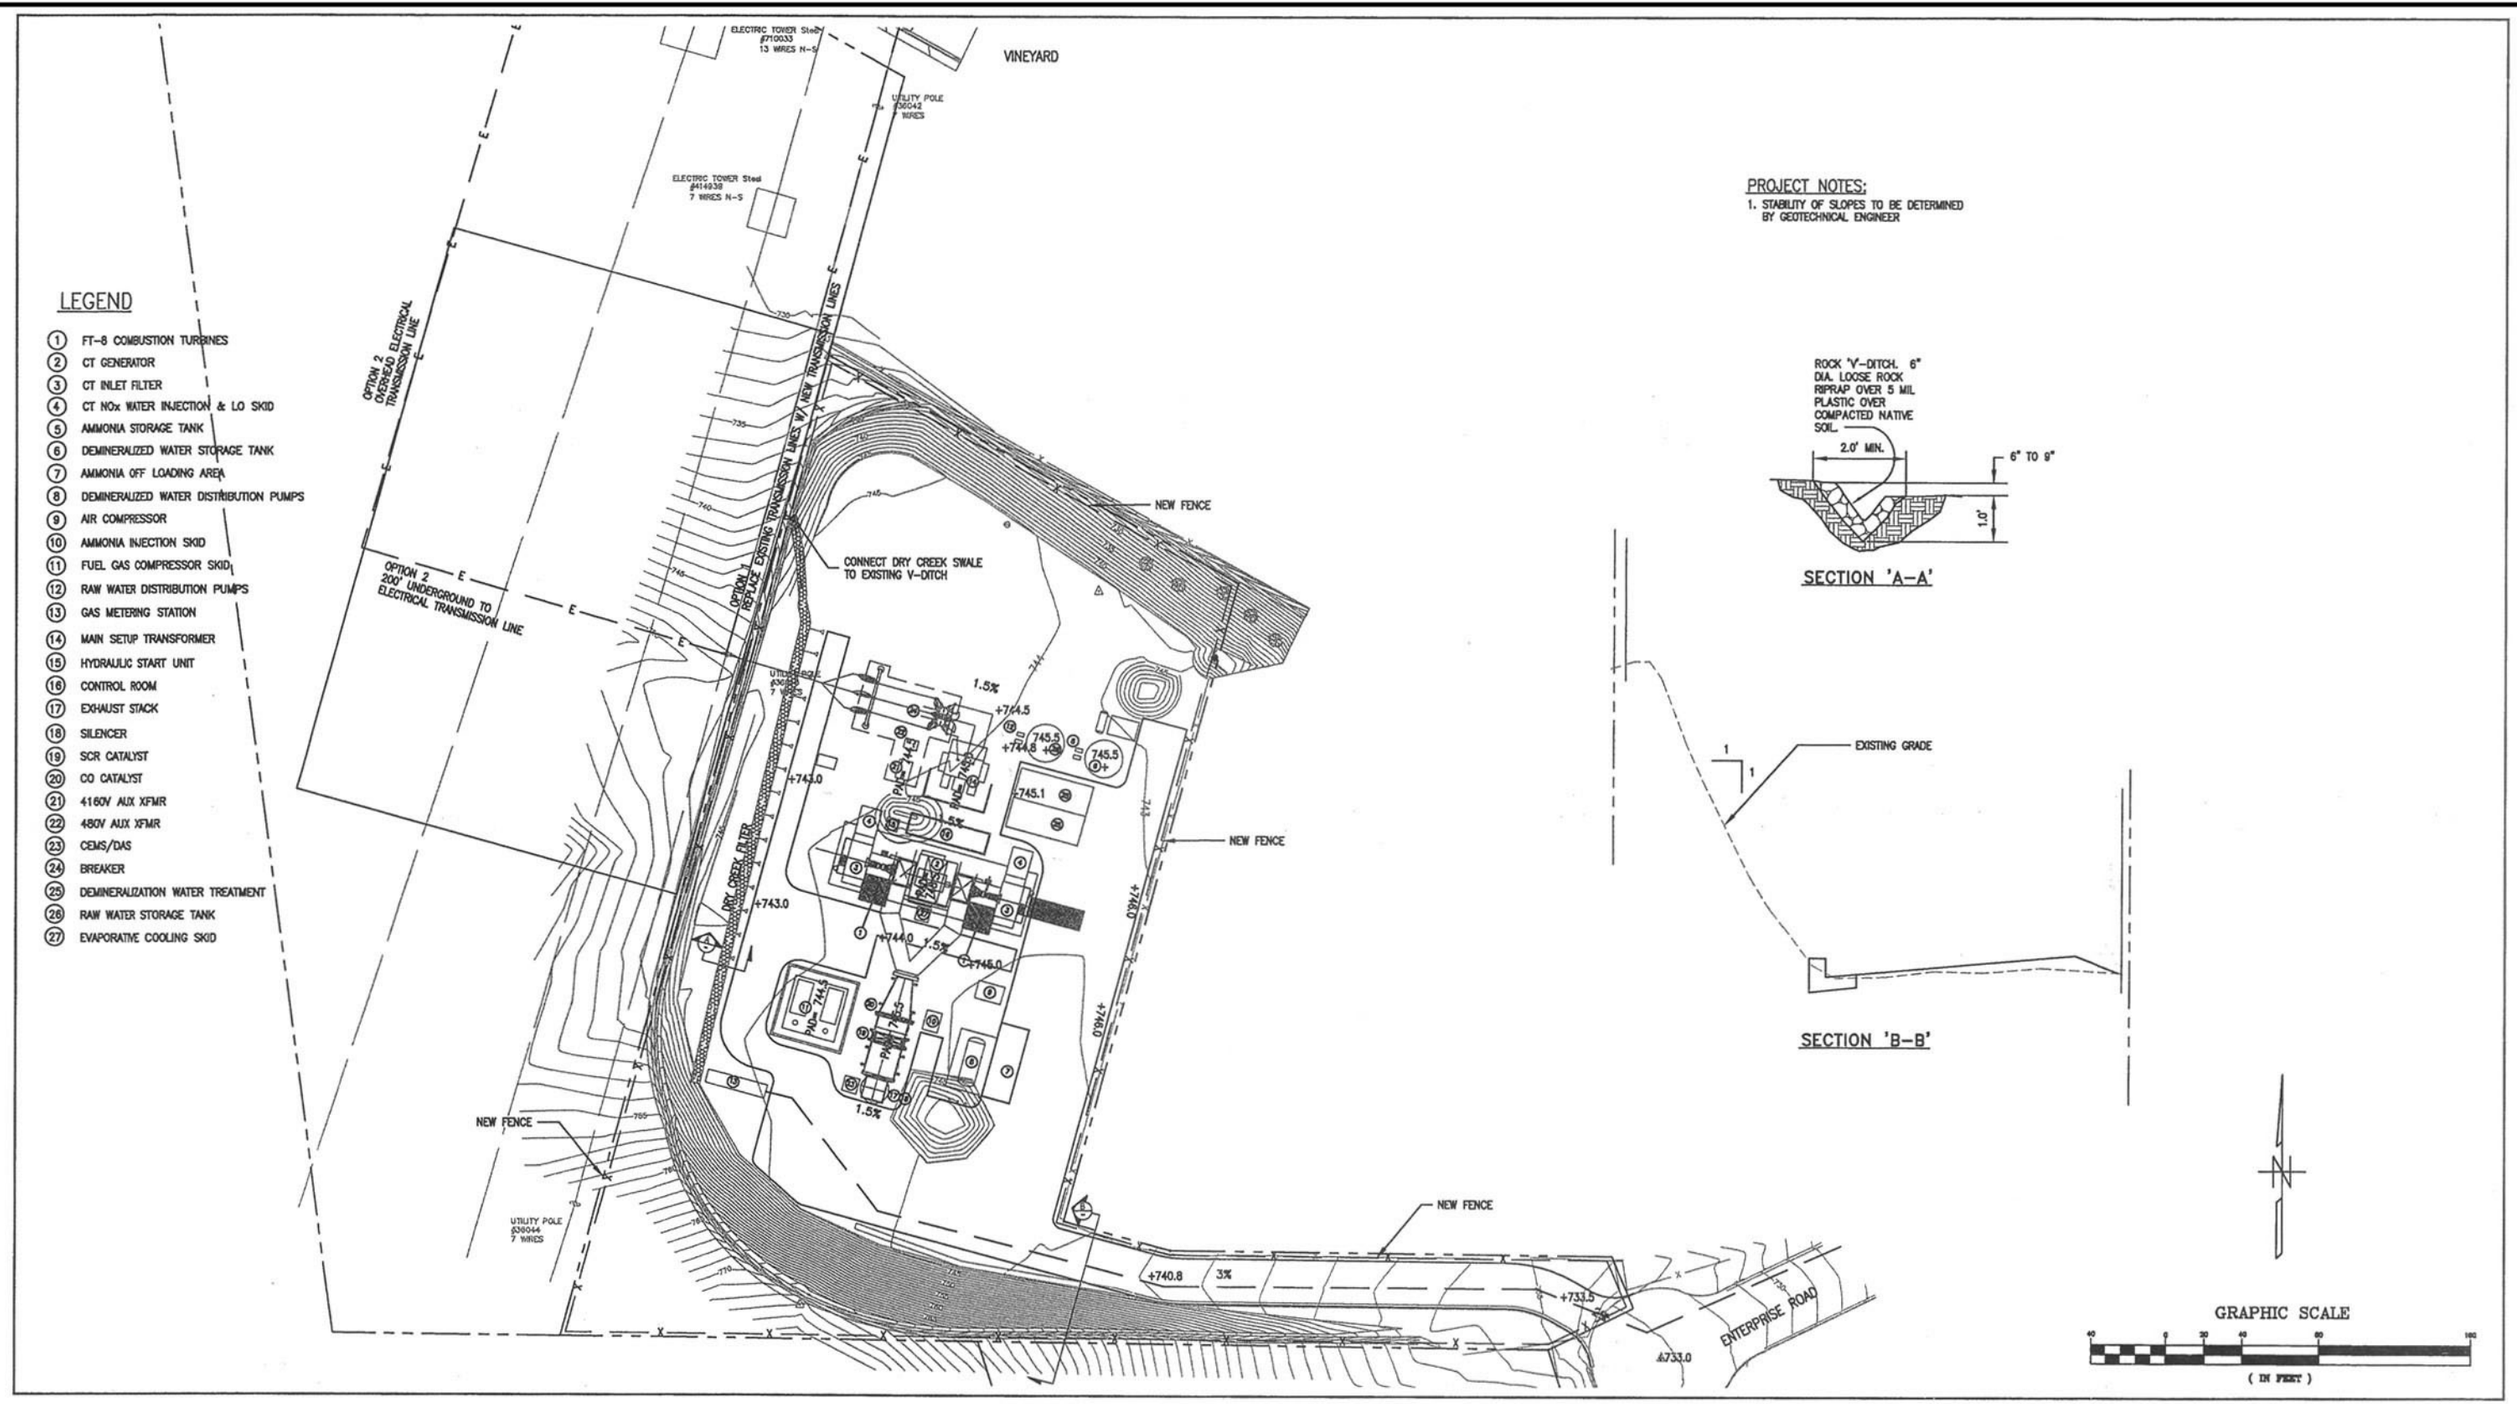

SOURCE: HELIX, 2001.

SITE PLAN

CALPEAK ENTERPRISE #7
ESCONDIDO POWER PLANT

TRC

FIGURE 5A

31765CECA-06 REV.05/03/01

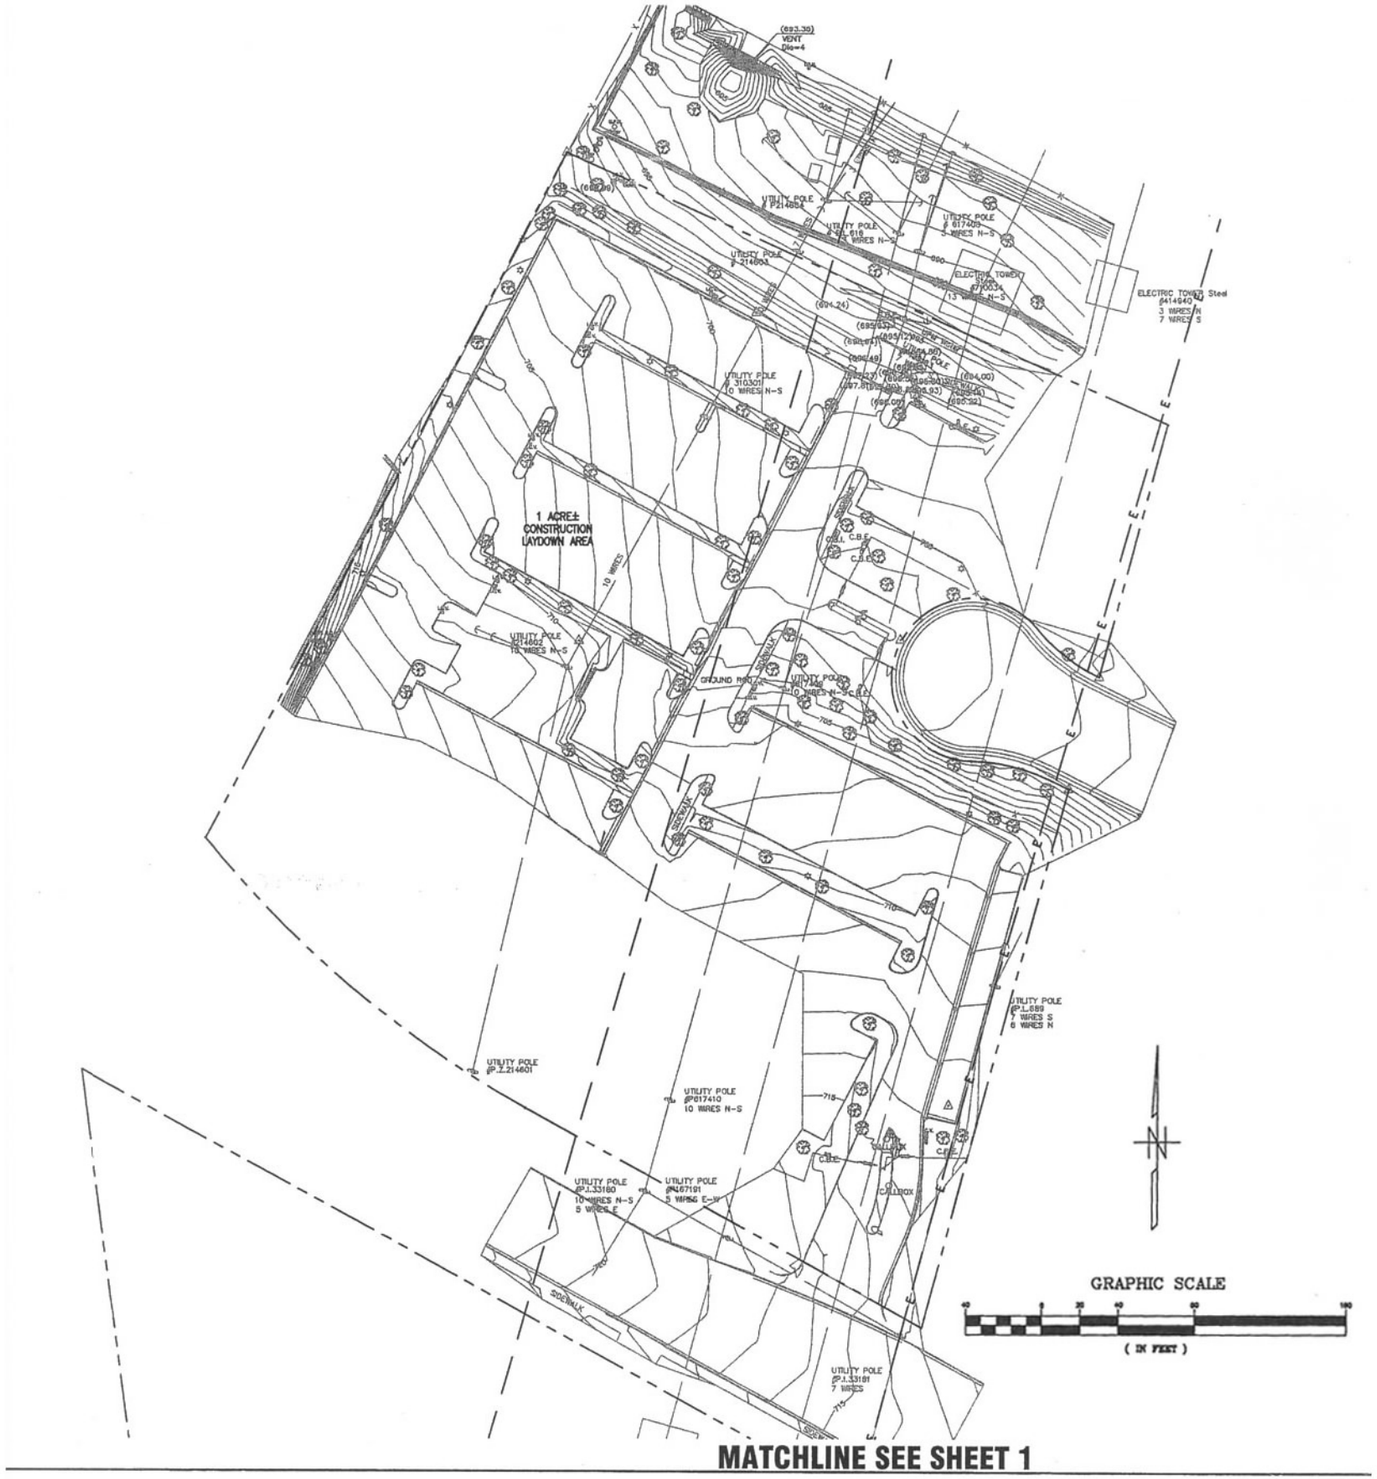

SOURCE: HELIX, 2001.

SITE PLAN

CALPEAK ENTERPRISE #7
ESCONDIDO POWER PLANT

TRC

FIGURE 5B