ATTACHMENT C
SITE PLOT PLAN

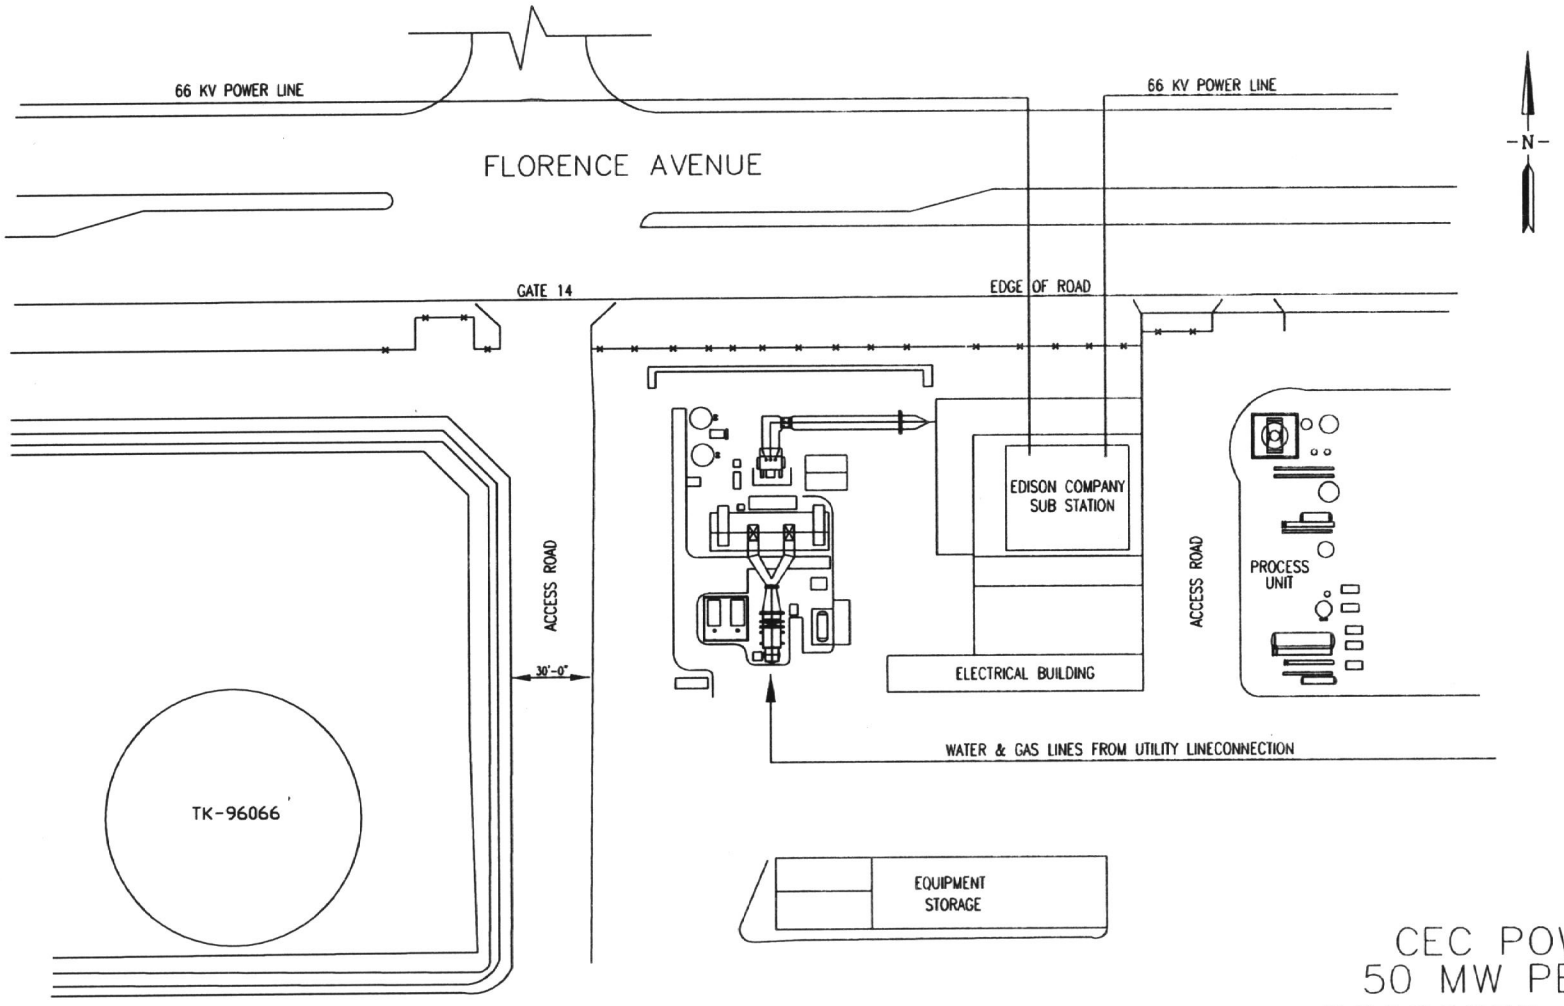

GRAPHIC SCALE

1"=40'-0" 40' 0' 40' 80'

CEC POWER
50 MW PEAKER
PROPOSED SITE PLAN
DWG #: SK-CG-0006
DATE: 06/22/01
FILE NAME: SKCG0006.DWG