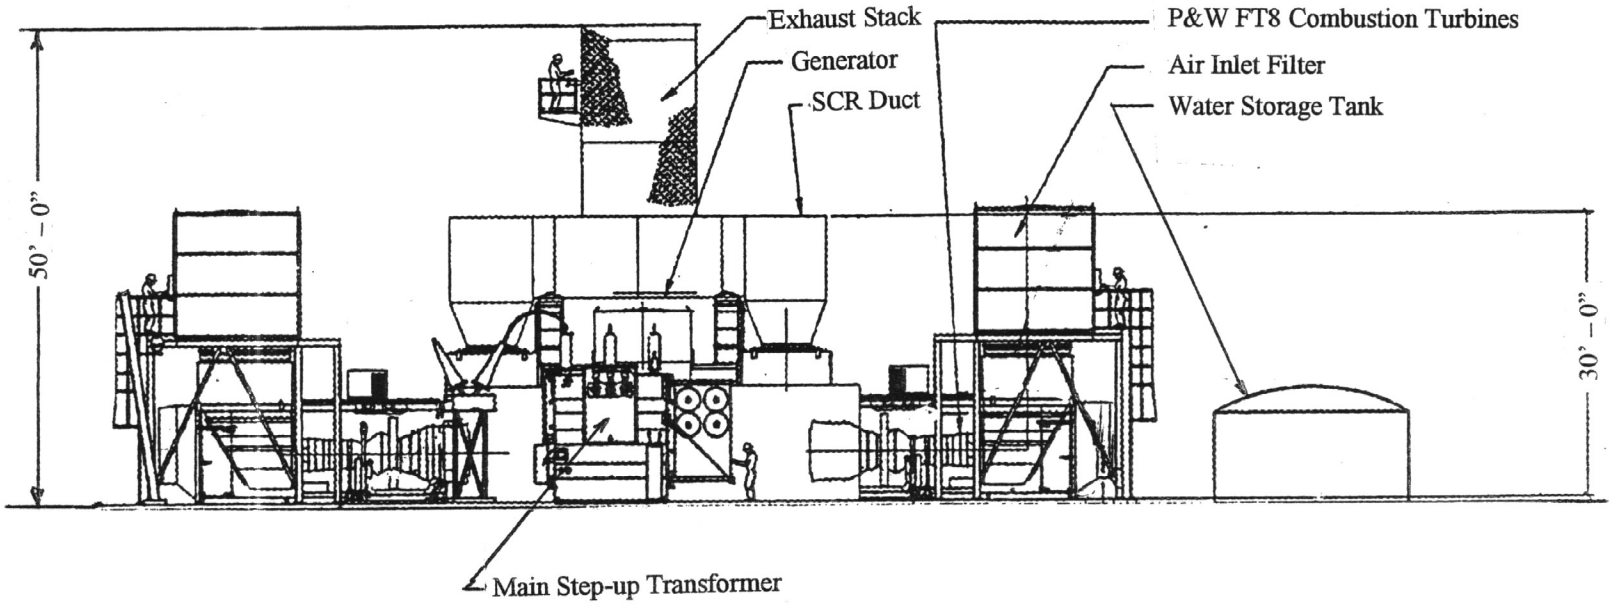Attachment C-1
Elevation View, Looking South
CEC Power Project