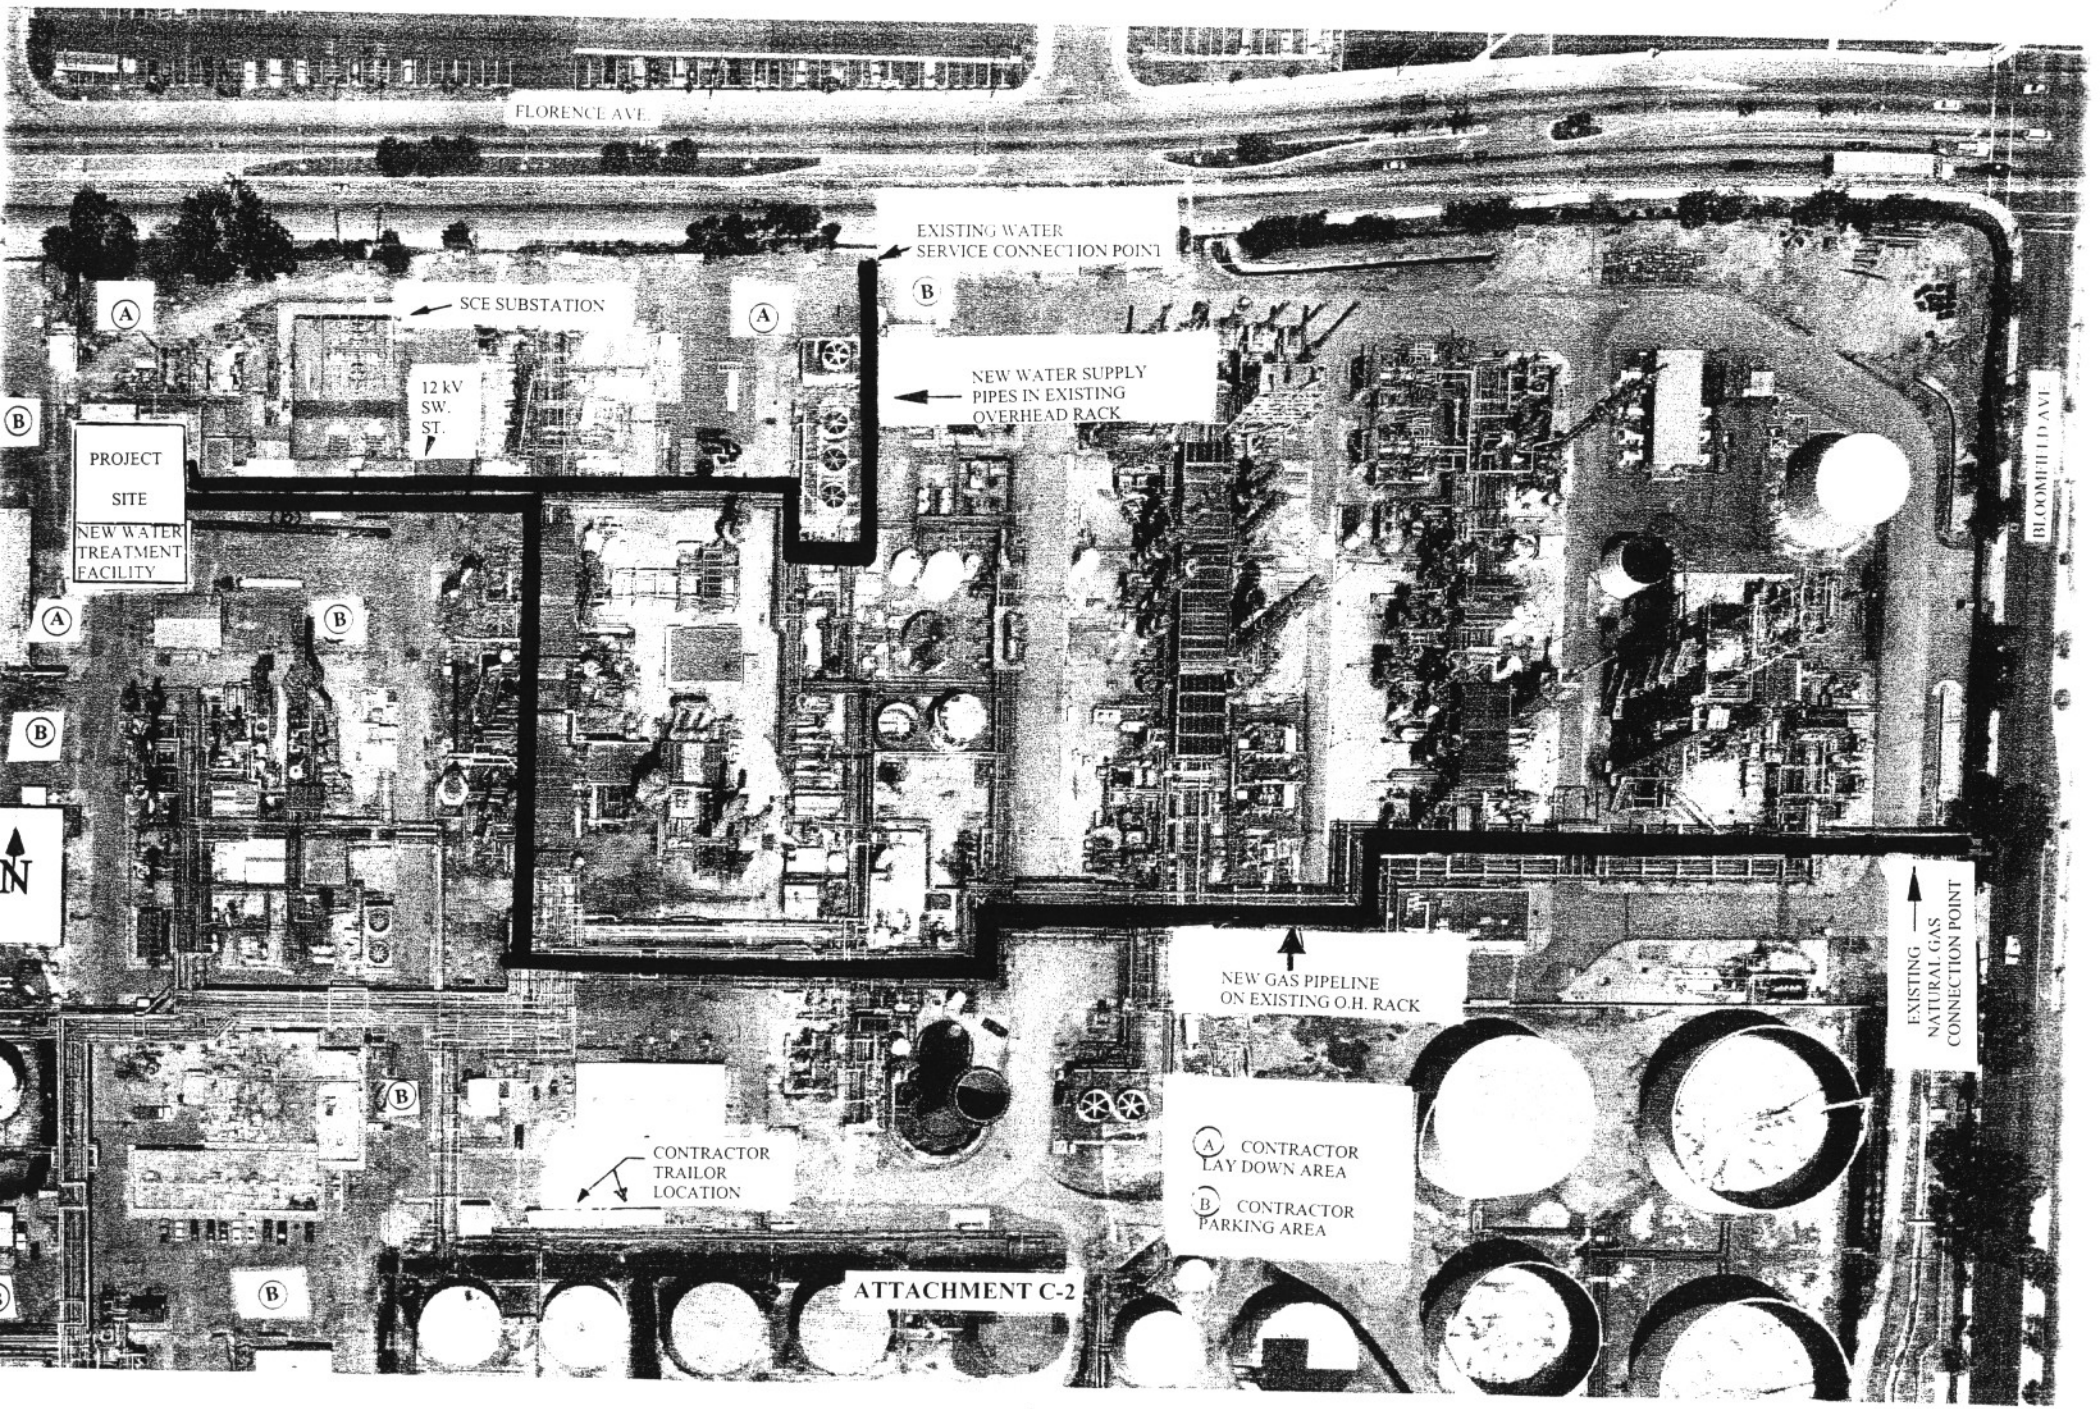
FLORENCE AVE.
EXISTING WATER SERVICE CONNECTION POINT
SCE SUBSTATION
12 kV SW. ST.
NEW WATER SUPPLY PIPES IN EXISTING OVERHEAD RACK
PROJECT SITE
NEW WATER TREATMENT FACILITY
BLOOMFIELD AVE.
NEW GAS PIPELINE ON EXISTING O.H. RACK
EXISTING NATURAL GAS CONNECTION POINT
CONTRACTOR TRAILOR LOCATION
A CONTRACTOR LAY DOWN AREA
B CONTRACTOR PARKING AREA
ATTACHMENT C-2