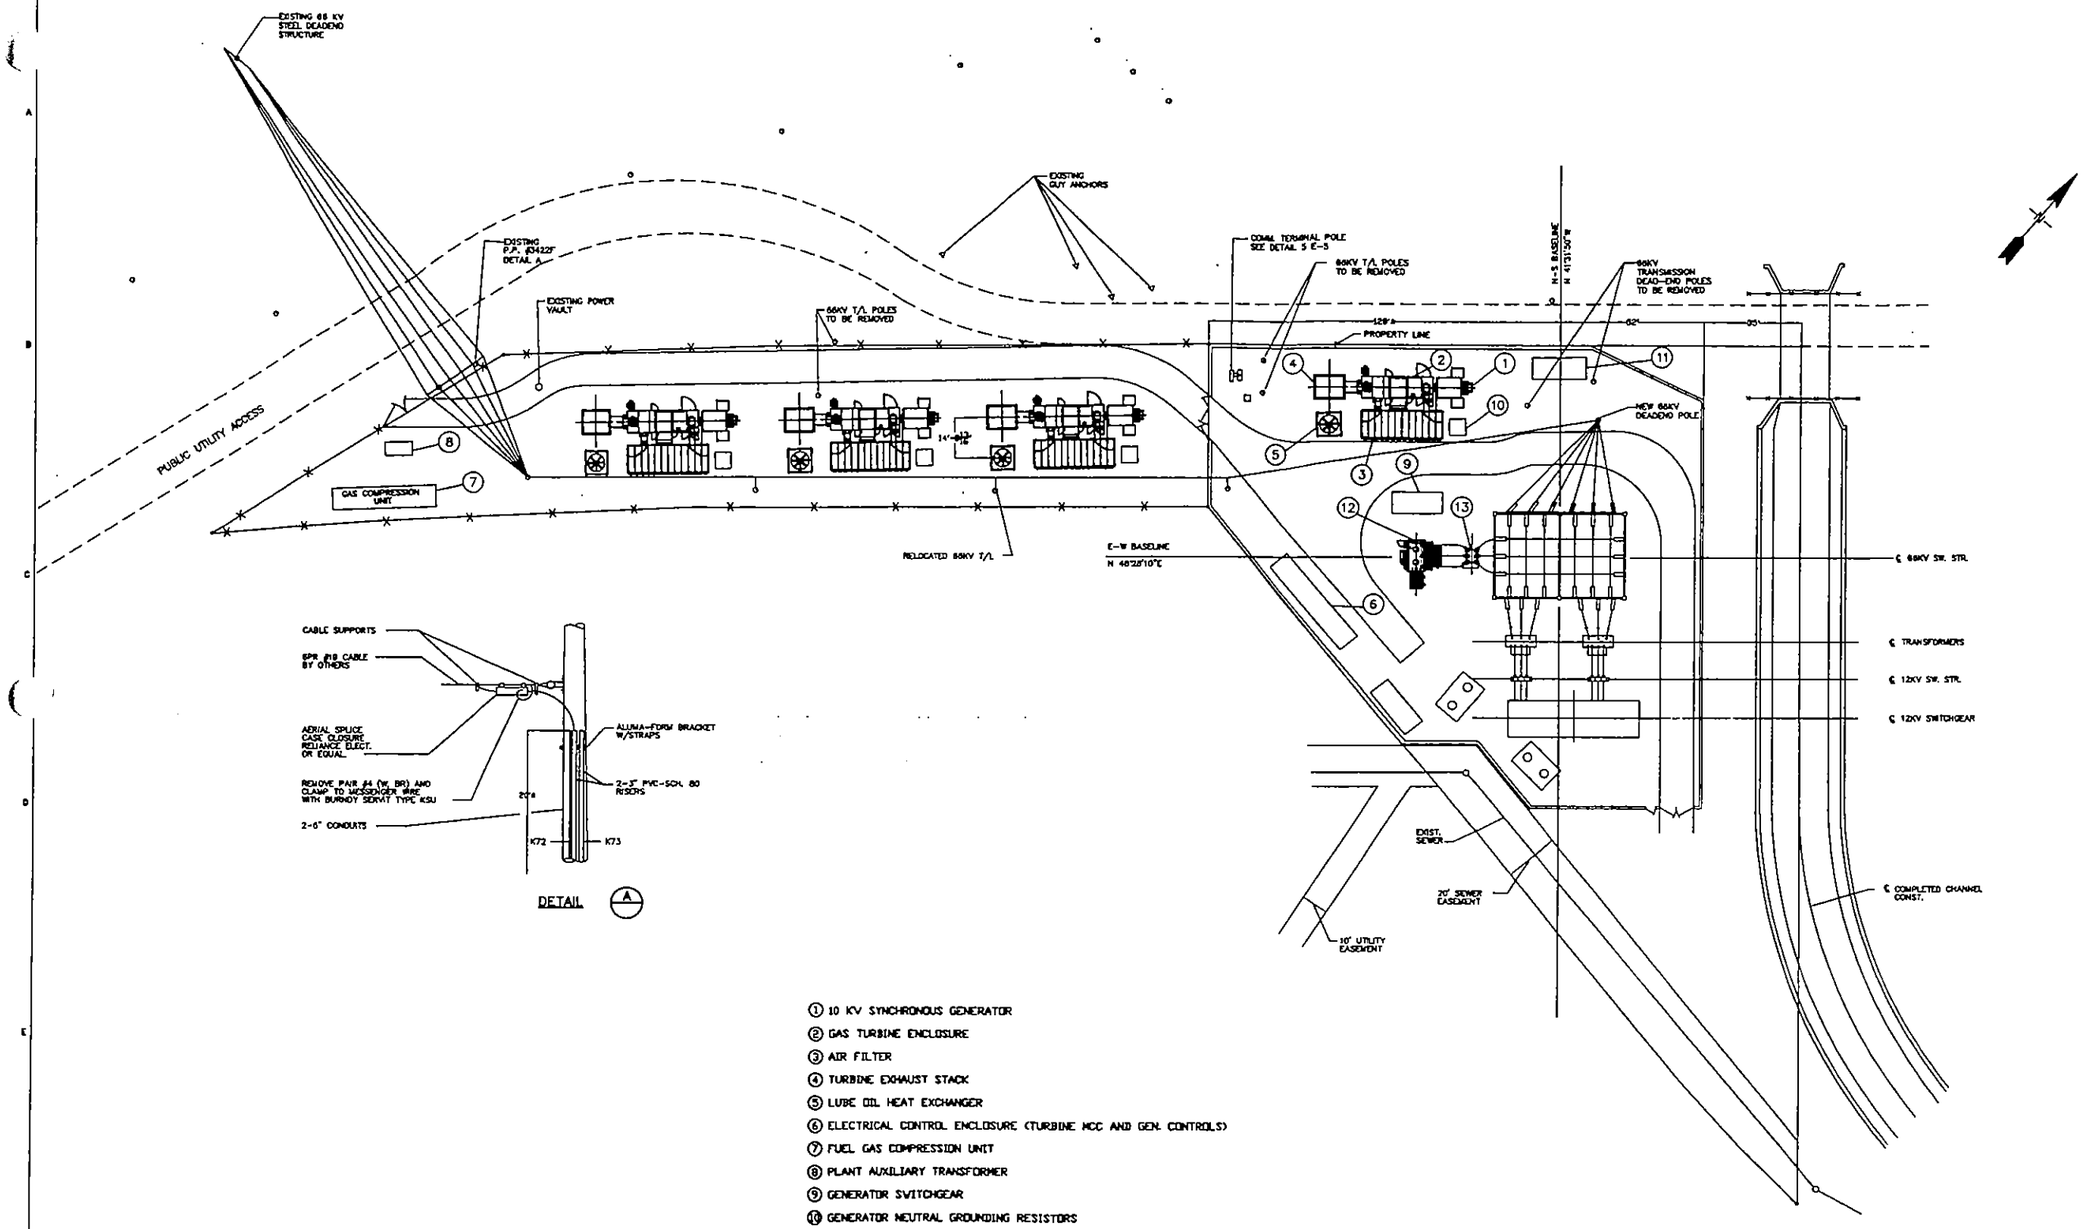

1. 10 KV SYNCHRONOUS GENERATOR
2. GAS TURBINE ENCLOSURE
3. AIR FILTER
4. TURBINE EXHAUST STACK
5. LUBE OIL HEAT EXCHANGER
6. ELECTRICAL CONTROL ENCLOSURE (TURBINE MCC AND GEN. CONTROLS)
7. FUEL GAS COMPRESSION UNIT
8. PLANT AUXILIARY TRANSFORMER
9. GENERATOR SWITCHGEAR
10. GENERATOR NEUTRAL GROUNDING RESISTORS
11. TURBINE WASH CART STORAGE
12. GSU TRANSFORMER
13. CIRCUIT BREAKER

DESIGNED BY R. W. BECK AND ASSOCIATES
ORIGINAL DWG #756-E-76 DATE: 11-07-86

NO	DATE	REVISIONS AND RECORD OF ISSUE	BY	CHK	APP	FLN
0	2-26-01	ISSUED FOR BID		RJG		

20' 10' 0 20' 40'
1"=20'

BLACK & VEATCH

CITY OF COLTON
COLTON CALIFORNIA

66/12.47KV CENTURY SUBSTATION PLOT PLAN

PROJECT 27428 | DRAWING NUMBER C756E2 | REV 5

CODE | AREA | 756-E-2.3