NOTES:

1. SYSTEM CODE IS SGC, EXCEPT AS INDICATED.
2. ALL VALVES ARE SERIES 150C-XXX-XXXX UNLESS OTHERWISE NOTED.
3. LAST CONNECTION NUMBER: 2
   LAST VALVE NUMBER: 20
4. MISCELLANEOUS PIPING AND INSTRUMENTATION CONNECTION SIZES ARE AS FOLLOWS, EXCEPT AS NOTED:

PRESSURE CONNECTIONS	1/2"
VENTS AND DRAINS	1/2"
TEMPERATURE CONNECTIONS	1/2"

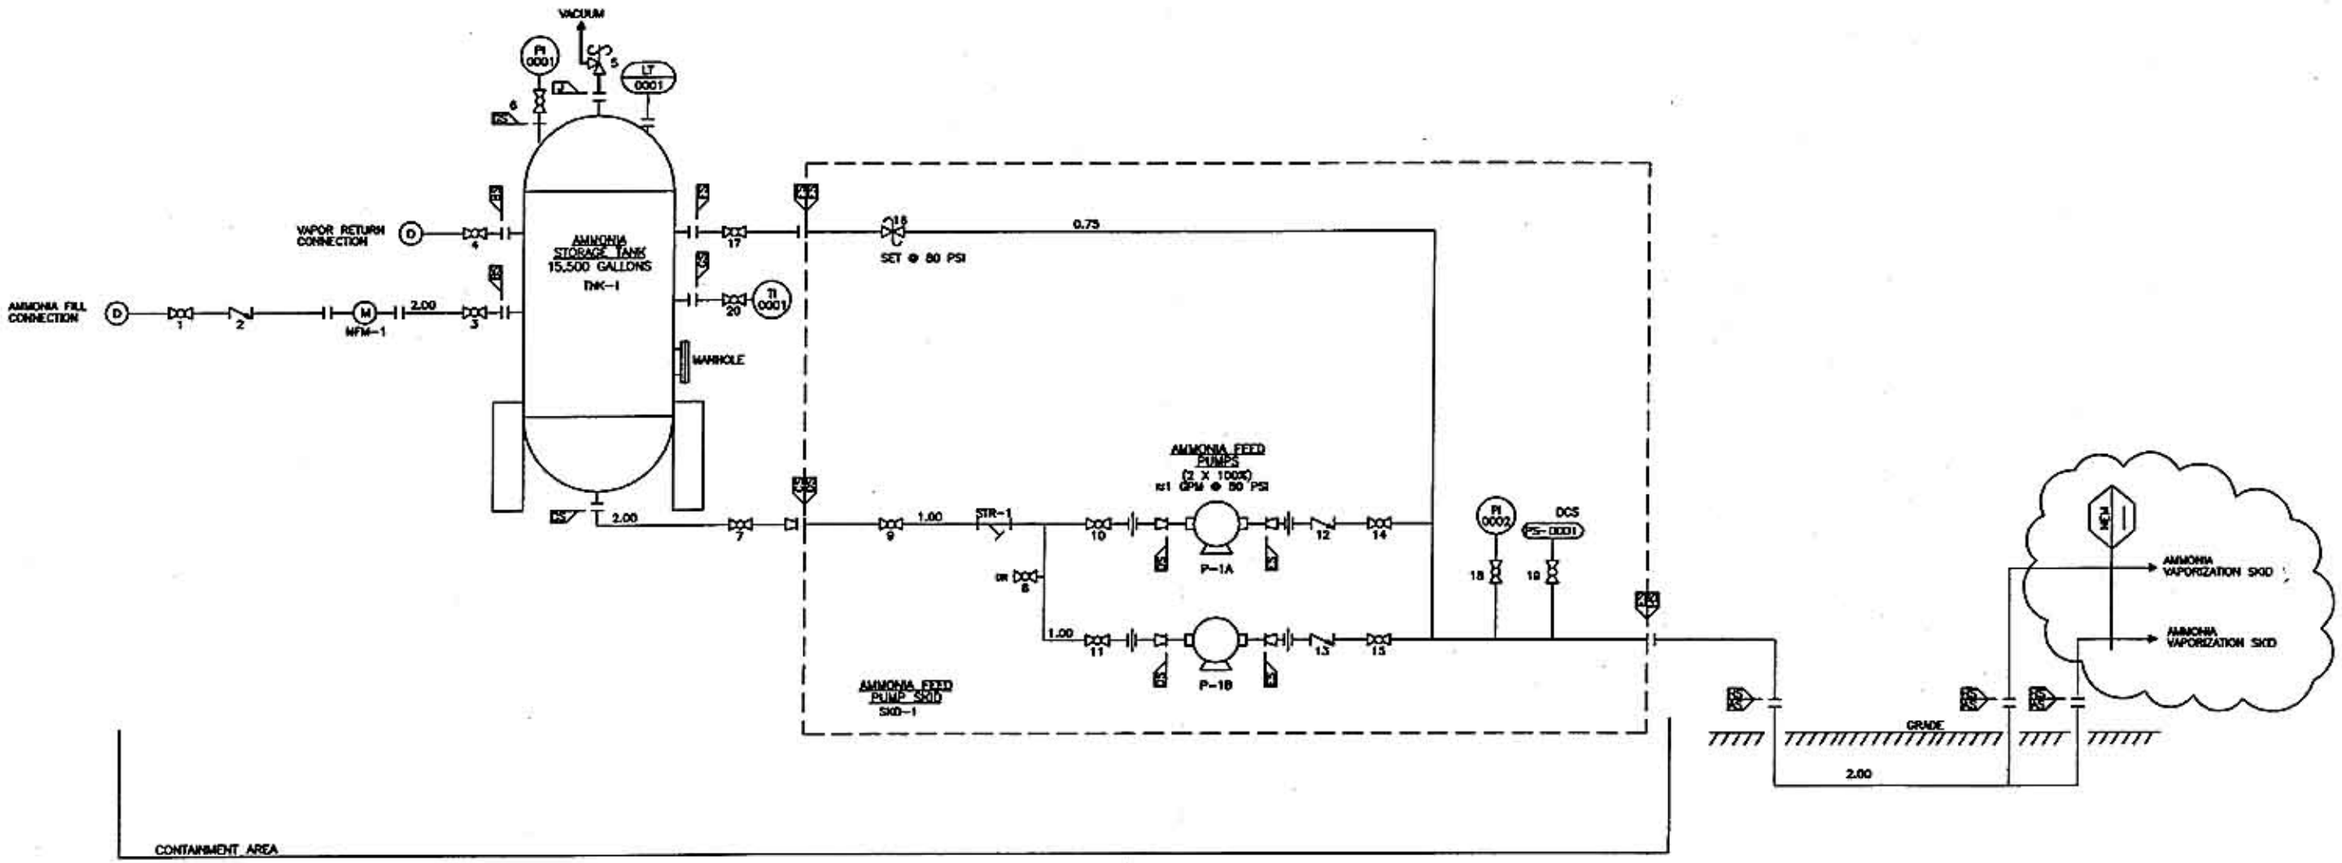

Figure 3

PRELIMIMARY

HO	DATE	REVISIONS AND RECORD OF ISSUE	DRN	DES	CHD	PDE	APP
A	04-19-2001	ISSUED FOR BID	SMR				

I HEREBY CERTIFY THAT THIS DOCUMENT WAS PREPARED BY ME OR UNDER MY DIRECT SUPERVISION AND THAT I AM A DULY REGISTERED PROFESSIONAL ENGINEER UNDER THE LAWS OF THE STATE OF
SIGNED
DATE REG NO.

BLACK & VEATCH

ENGINEER | DRAWN
CHECKED | DATE

Pegasus Project

PIPING AND INSTRUMENT DIAGRAM
AMMONIA SUPPLY AND STORAGE

PROJECT DRAWING NUMBER: 066561-1SGC-M2583
REV: A
CODE
AREA

ACAD 13.05
01 1=1
10/03/1433
A1ASLD15 13:56:17
04/18/01