FACILITY LEGEND	
ID	FACILITY
1	COMBUSTION TURBINE LM6000
2	COMBUSTION TURBINE INLET AIR FILTER
4	COMBUSTION TURBINE GENERATOR
22	SWITCHYARD
33	GENERATOR STEPUP TRANSFORMER
45	SCR AMMONIA STORAGE (15,500 GAL)
47	DEMINERALIZED WATER STORAGE TANK (350 K GAL).
49	FIRE WATER / SERVICE WATER (500 K GAL).
50	MODULAR CONTROL ROOM
51	HOT SIDE SCR

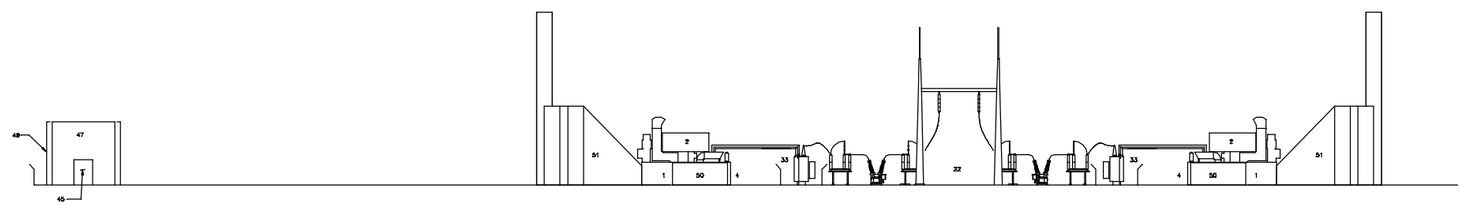

NOT TO BE USED
FOR CONSTRUCTION

NO	DATE	REVISIONS AND RECORD OF ISSUE	DRN	DES	CHK	PDE	APP

SCALE: 1" = 25'

I HEREBY CERTIFY THAT THIS DOCUMENT WAS PREPARED BY ME OR UNDER MY DIRECT SUPERVISION AND THAT I AM A DULY REGISTERED PROFESSIONAL ENGINEER UNDER THE LAWS OF THE STATE OF
SIGNED _____
DATE _____ REG NO. _____

BLACK & VEATCH CORPORATION

CHECKED	HMS	DRAWN	SAC
CHECKED	MJS	DATE	04/10/2001

CHINO COMBINED CYCLE PLANT

ELEVATION LOOKING SOUTH
3 LM6000 SIMPLE CYCLE

PROJECT / DRAWING NUMBER: 66561-0010-S1002

REV

CODE

AREA

CODECHECKER: ACAD 14.01
A1MB1017 E1 1=1
04/10/01 16:30:11