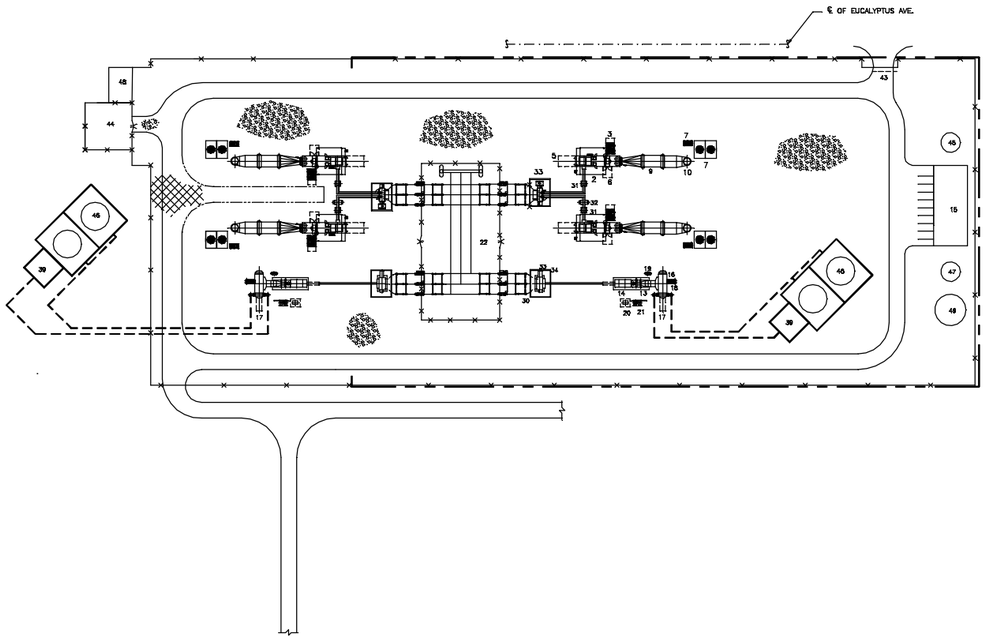

FACILITY LEGEND

ID	FACILITY
1	COMBUSTION TURBINE LM6000
2	COMBUSTION TURBINE INLET AIR FILTER
3	COMBUSTION TURBINE AUXILIARY SKID
4	COMBUSTION TURBINE GENERATOR
5	GENERATOR ROTOR REMOVAL
6	COMBUSTION TURBINE REMOVAL AREA
7	COMBUSTION TURBINE COOLING SKID
8	HEAT RECOVERY STEAM GENERATOR
10	HRSG EXHAUST STACK
13	STEAM TURBINE
14	STEAM TURBINE GENERATOR
15	CONTROL / ADMINISTRATION / FIRE PUMP HOUSE.
16	CONDENSER
17	CONDENSER TUBE REMOVAL
18	CONDENSATE PUMP
19	GLAND STEAM CONDENSER
20	STEAM TURBINE LUBE OIL EQUIPMENT
21	HYDRAULIC CONTROL UNIT
22	SWITCHYARD
30	CABLE BUS
31	GENERATOR BREAKER
32	AUXILIARY TRANSFORMER
33	GENERATOR STEPUP TRANSFORMER
34	FIRE RATED WALL
38	CIRCULATING WATER PUMP SUMP
43	MAIN GATE
44	GAS METERING AREA
45	SCR AMMONIA STORAGE
46	COOLING TOWER
47	DEMINERALIZED WATER STORAGE TANK (250 K GAL).
48	GAS COMPRESSOR BUILDING
49	FIRE WATER / SERVICE WATER (400 K GAL).

GENERAL LEGEND

- ASPHALT PAVING
- AGGREGATE SURFACING TYPE 1
- CONCRETE PAVEMENT
- FENCE
- PROPERTY LINE
- SWING GATE
- SLIDE GATE
- BELOW GRADE CIRCULATION WATER LINE

NOT TO BE USED
FOR CONSTRUCTION

NO	DATE	REVISIONS AND RECORD OF ISSUE	DRN	DES	CHK	PDE	APP

40' 20' 0 40' 80' 100'
1"=40'

I HEREBY CERTIFY THAT THIS DOCUMENT WAS PREPARED BY ME OR UNDER MY DIRECT SUPERVISION AND THAT I AM A DULY REGISTERED PROFESSIONAL ENGINEER UNDER THE LAWS OF THE STATE OF
SIGNED _____ REG NO. _____
DATE _____

BLACK & VEATCH CORPORATION

ENGINEER	HWB	DRWN	SAC
CHECKED	MJD	DATE	04/10/2001

SALMON ENERGY, LLC
CHINO COMBINED CYCLE PLANT

SITE ARRANGEMENT
2X2X1 LM6000 CC

PROJECT / DRAWING NUMBER: 64888-0010-S1001
REV
CODE
AREA

DRAWING ATTACHMENT 9/11/01 11:44:29 AM
ACAD 13.0S