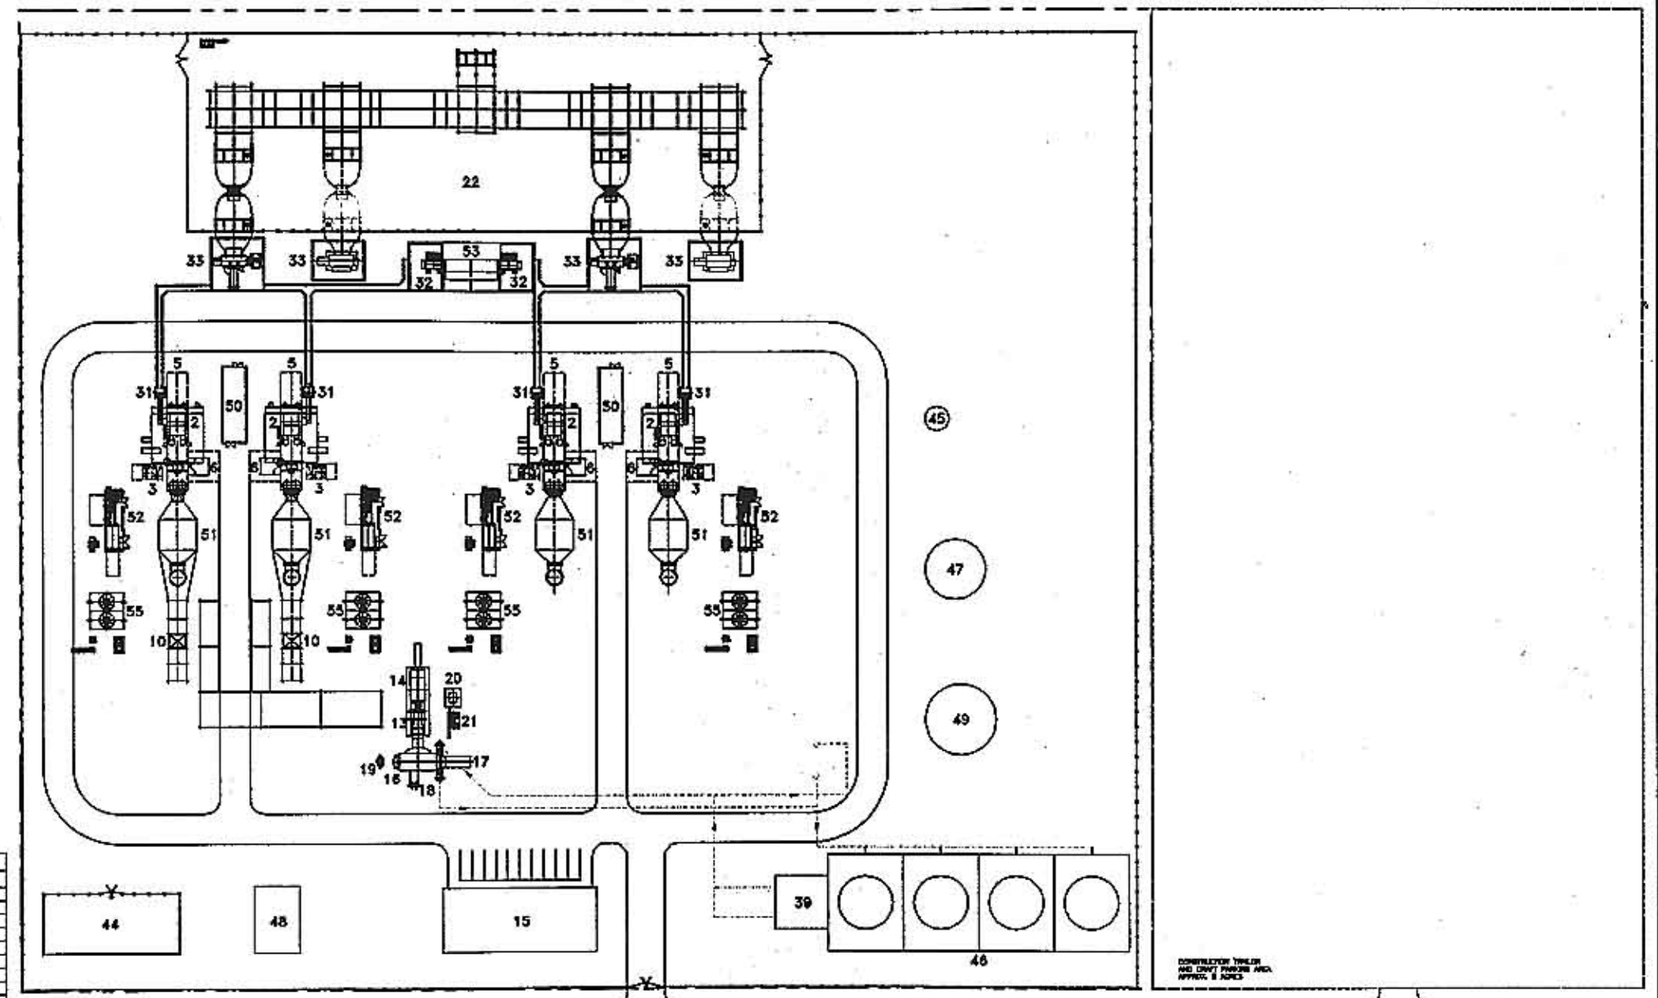

FACILITY LEGEND	
ID	FACILITY
1	COMBUSTION TURBINE (LMS100)
2	COMBUSTION TURBINE INLET AIR FILTER
3	COMBUSTION TURBINE AUXILIARY SKID
4	COMBUSTION TURBINE GENERATOR
5	GENERATOR MOTOR REMOVAL
6	COMBUSTION TURBINE REMOVAL AREA
7	COMBUSTION TURBINE PM-PM COOLER
9	HEAT RECOVERY BOILER GENERATOR
10	HRSG EXHAUST STACK
13	STEAM TURBINE
14	STEAM TURBINE GENERATOR
15	CONTROL / ADMINISTRATION / FIRE PUMP HOUSE
16	CONDENSER
17	CONDENSER TUBE REMOVAL
18	CONDENSATE PUMP
19	ELAND STEAM CONDENSER
20	STEAM TURBINE LUBE OIL EQUIPMENT
21	HYDRAULIC CONTROL UNIT
22	SWITCHYARD
28	CABLE BUS
31	GENERATOR BREAKER
32	AUXILIARY TRANSFORMER
33	GENERATOR STEP-UP TRANSFORMER
34	FIRE WATER WELL
39	CIRCULATING WATER PUMP SUMP
43	MAIN GATE
44	GAS METERING AREA
46	STP AMMONIA TRAILER (TRUCK GATE)
47	COOLING TOWER
48	COMMUNITY WATER RECEIVING TANK (ONE IN 100 YR)
49	GAS COMPRESSOR BUILDING
50	FIRE WATER / SERVICE WATER (ONE IN 100 YR)
51	MODULAR COMBUSTION BOILER
52	HOT GAS BOX
53	CHILLER
54	SWITCHGEAR
54	PIPE RACK
55	ACC COOLING TOWER

GENERAL LEGEND	
	ASPHALT PAVING
	ASPHALTIC WEARING TYPE 1
	CONCRETE PAVEMENT
	FENCE
	PROPERTY LINE
	SWING GATE
	SLIDE GATE
	MAIN CANAL CIRCULATING WATER LINE
	FUTURE EQUIPMENT

EXISTING COGEN FACILITY

NOT TO BE USED
FOR CONSTRUCTION

A	05-30-2001	ISSUED FOR MODERATION			
	DATE				

SCALE 1"=30'

BLACK & VEATCH CORPORATION

PEGASUS POWER PARTNERS, LLC
PEGASUS PROJECT

SITE ARRANGEMENT
PLAN VIEW

084888-0010-S1001

REV A