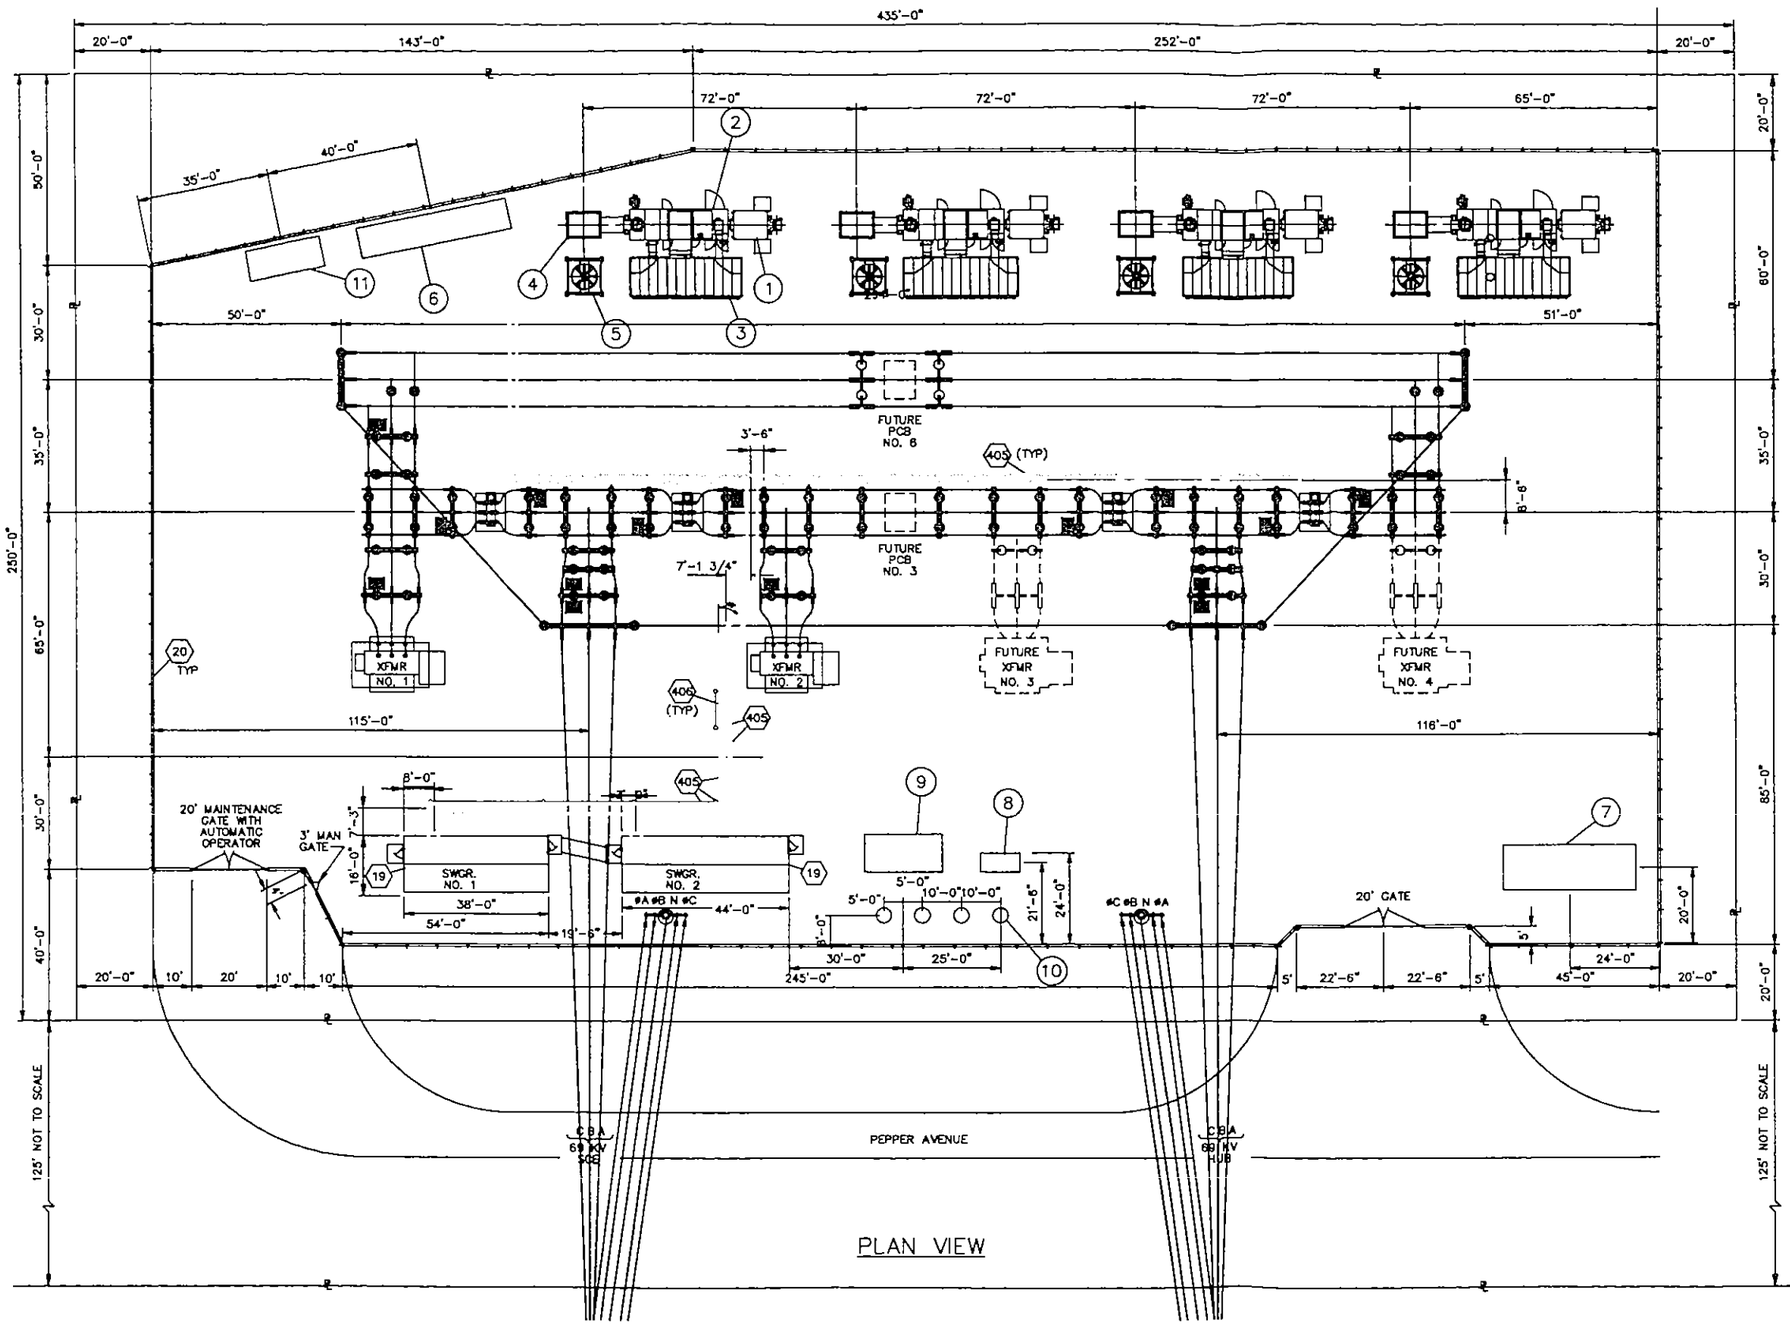

PLAN VIEW

1. 10 KV SYNCHRONOUS GENERATOR
2. GAS TURBINE ENCLOSURE
3. AIR FILTER
4. TURBINE EXHAUST STACK
5. LUBE OIL HEAT EXCHANGER
6. ELECTRICAL CONTROL ENCLOSURE (TURBINE MCC AND GEN. CONTROLS)
7. FUEL GAS COMPRESSION UNIT
8. PLANT AUXILIARY TRANSFORMER
9. GENERATOR SWITCHGEAR
10. GENERATOR NEUTRAL GROUNDING REACTORS
11. TURBINE WASH CART STORAGE

NO	DATE	REVISIONS AND RECORD OF ISSUE	BY	CHK	APP
4	2/26/01	ADD GENERATION-BID ISSUE			
3	10/11/96	AS BUILT			
2	4/24/96	REVISED BLDG LOCATIONS	DAC		
1	10/20/95	ISSUED FOR CONSTRUCTION	REF	DAC	DAC

20' 10' 0 20' 40'
1"=20'

BLACK & VEATCH

ENGINEER DAC | DRAWN DJL
CHECKED DAC | DATE 11/30/94

CITY OF COLTON
COLTON, CALIFORNIA

DREWS SUBSTATION
SITE PLAN

PROJECT 27428 | DRAWING NUMBER 27-1 | REV 4

CODE
AREA

01SLO06 01 1
2/23/01 9:35a
24183