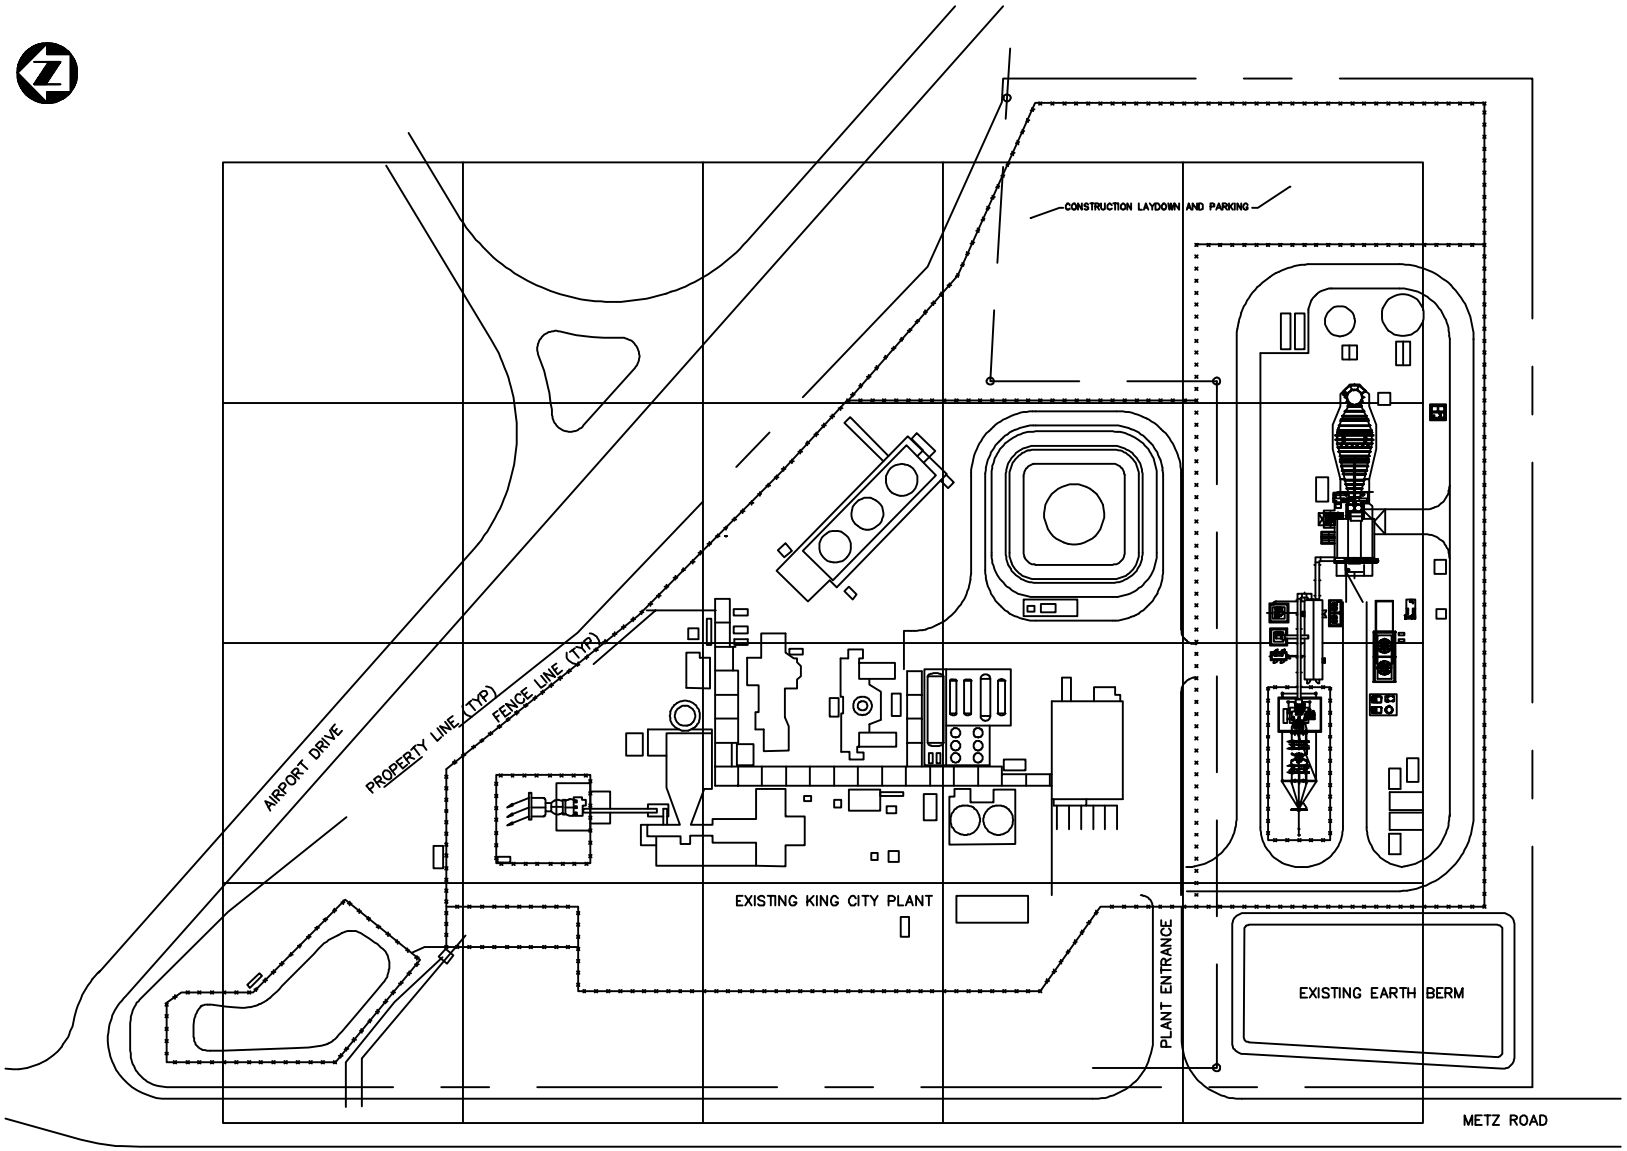

NOTES:
1. OVERALL SITE 2.37 ACRES.
2. WORK THIS DRAWING WITH M630001.

APPROXIMATE SCALE
0 160
FEET

CALPINE
KING CITY PEAKING POWER PROJECT

Harris Group Inc.
DENVER, COLORADO

PROPOSED GENERAL ARRANGEMENT
LM6000 UNIT (LEFT HAND) W/SCR
OVERALL SITE PLAN

KING CITY PEAKING POWER PROJECT
CALPINE CORPORATION

DRAWING NUMBER M630003 REV B

DRAWING NO.	TITLE	REVISIONS REV	DATE	BY	APP'D	DESCRIPTION	REVISIONS REV	DATE	BY	APP'D	DESCRIPTION

REV	DATE	BY	APP'D	PRELIMINARY ISSUE
B	4/12/01	GRW		REVISED PER CLIENT COMMENTS
A	3/29/01	GRW		ISSUED FOR CLIENT REVIEW

SCALE	AS SHOWN	MO DAY YR
DRAWN	GRW	4/13/01
CHK'D		
APP'D		
APP'D		
APPROVED		
DATE		
PROJECT		

FIGURE 1-4