S:\Water Resource\Projects\13086\12\Figure 01-2A.dwg, 05/14/2001 04:56:07 PM

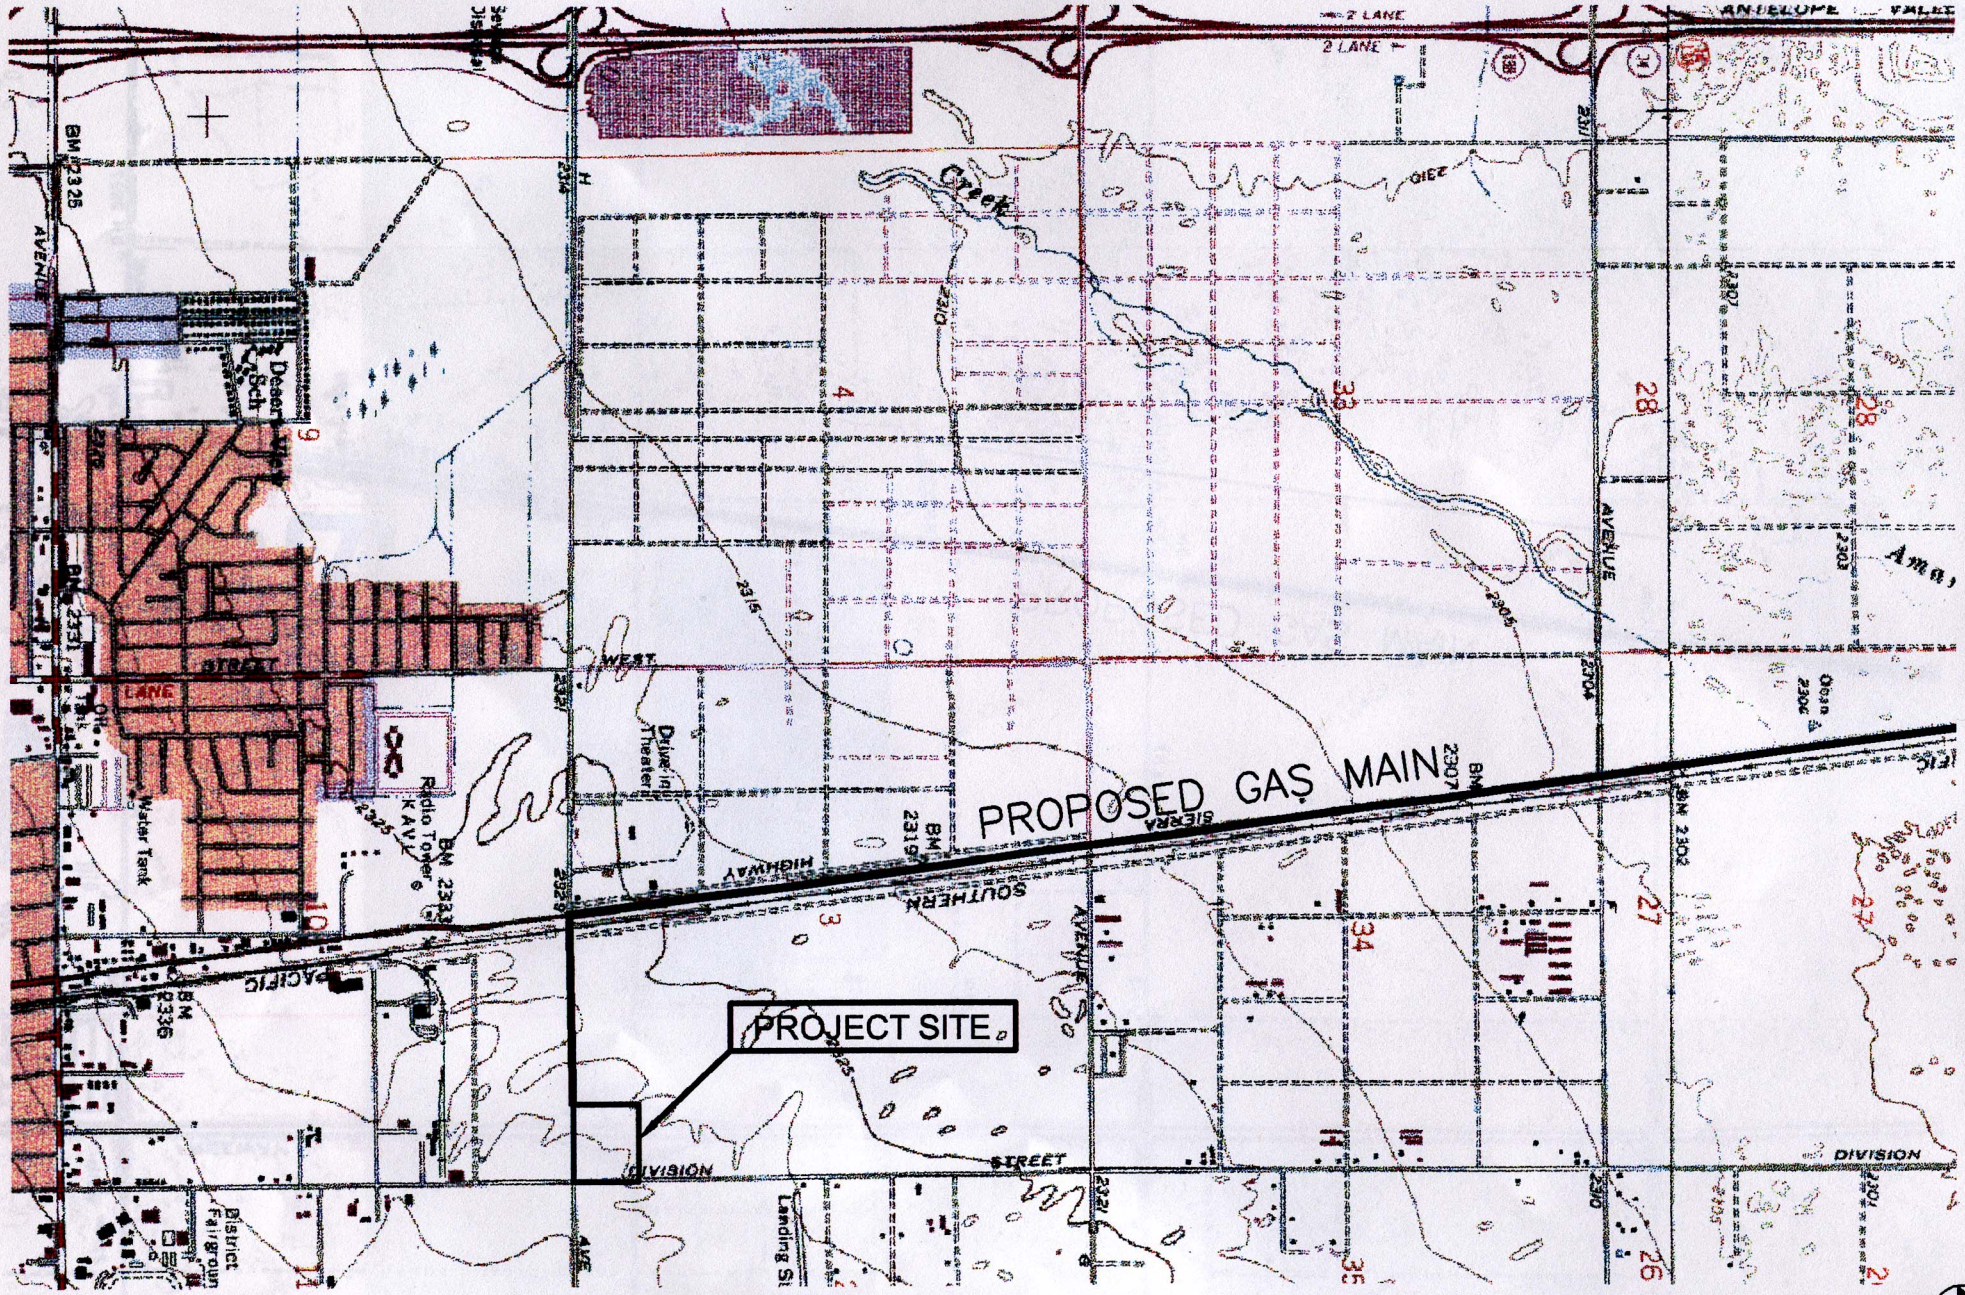

Project No.: 13086.12	Date: May 2001	Project: GAS PIPELINE ROUTE	FIGURE 1-2A