S:\Water Resources\Projects\13086\12\Figure 01-2C.dwg, 05/14/2001 04:56:53 PM

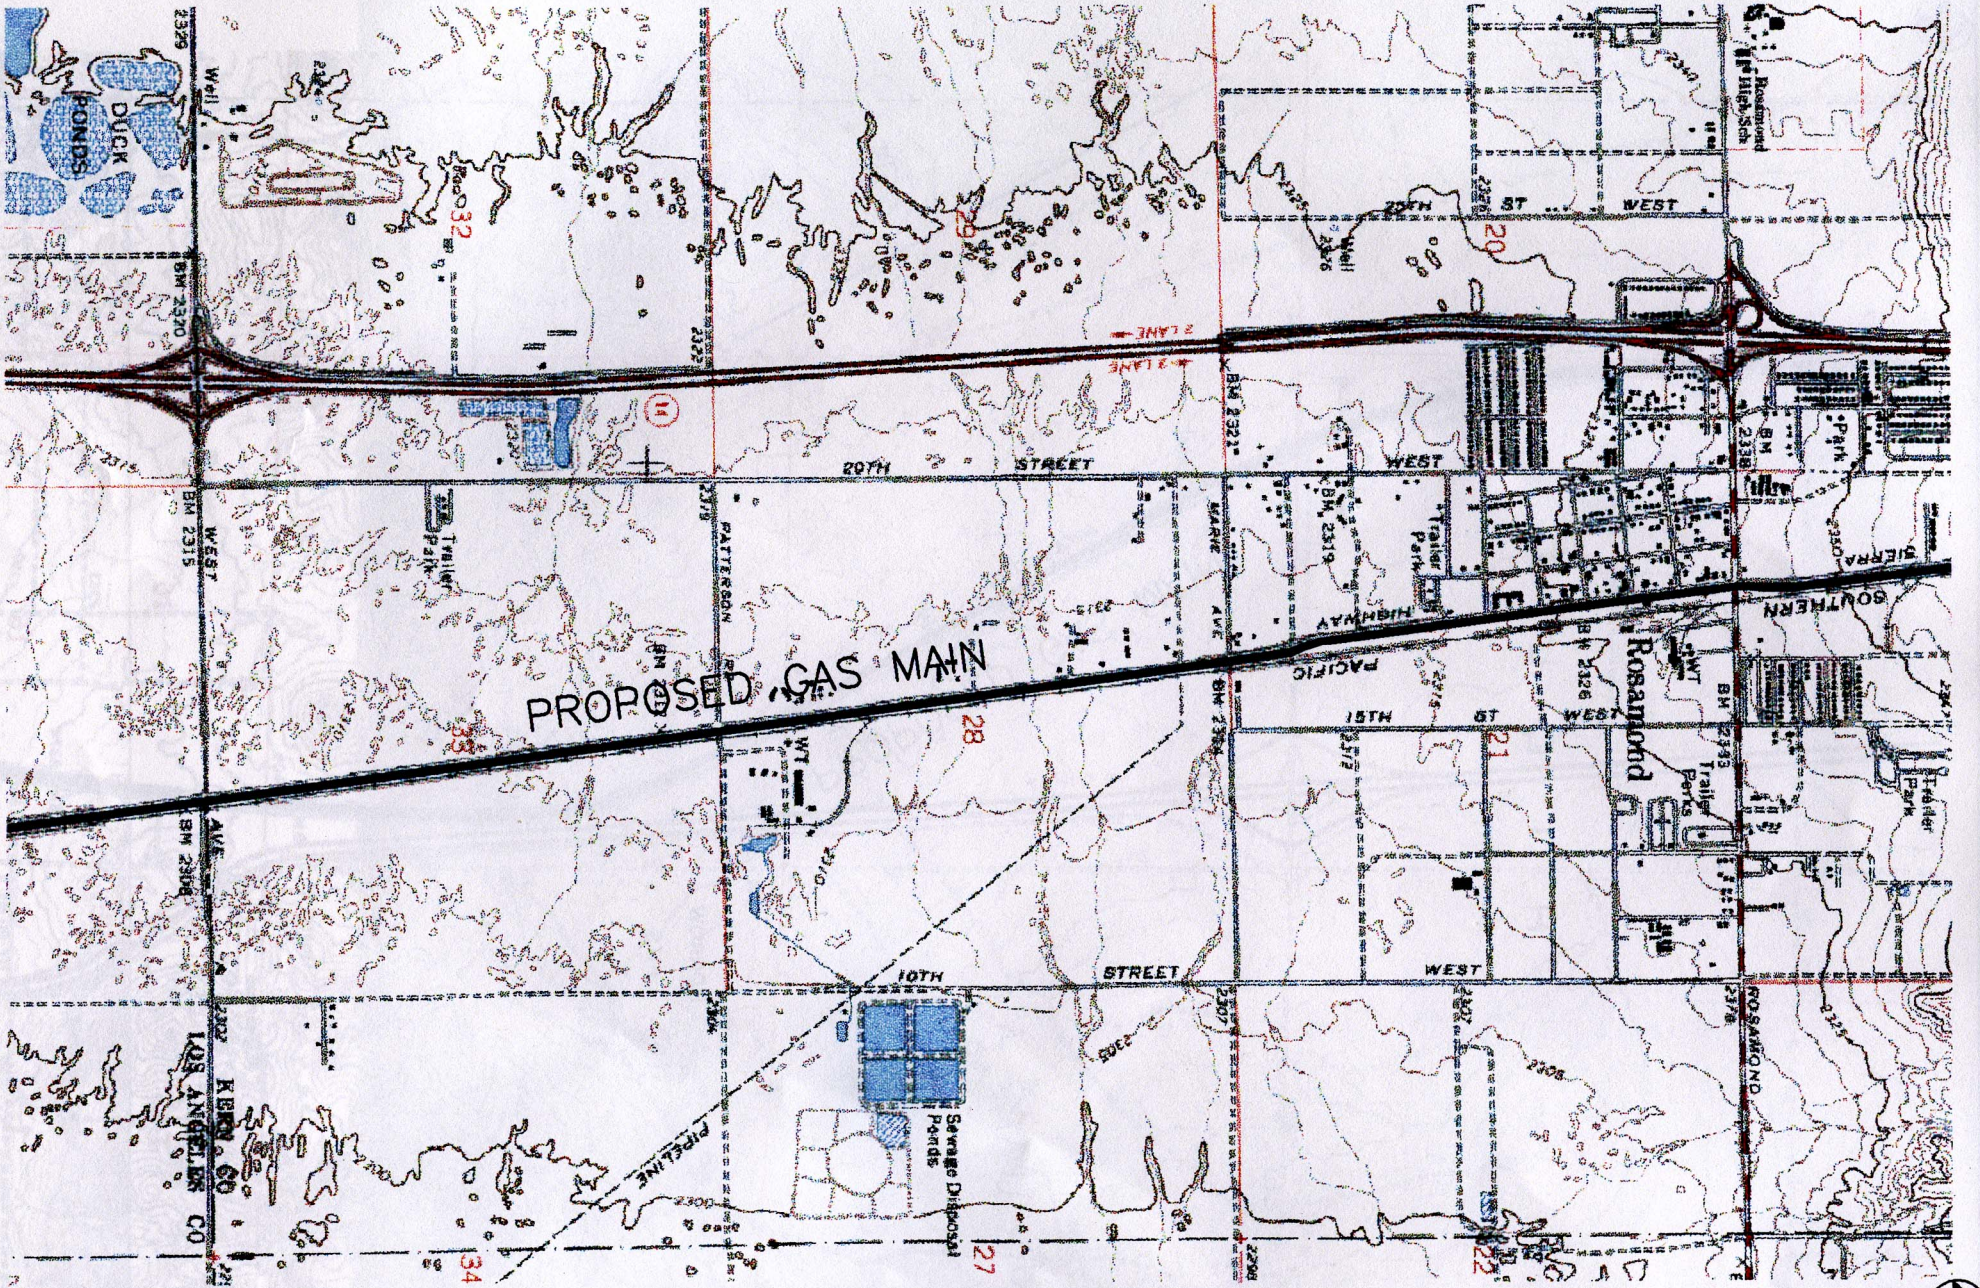

Project No.: 13086.12	Date: May 2001	Project: GAS PIPELINE ROUTE	FIGURE 1–2C