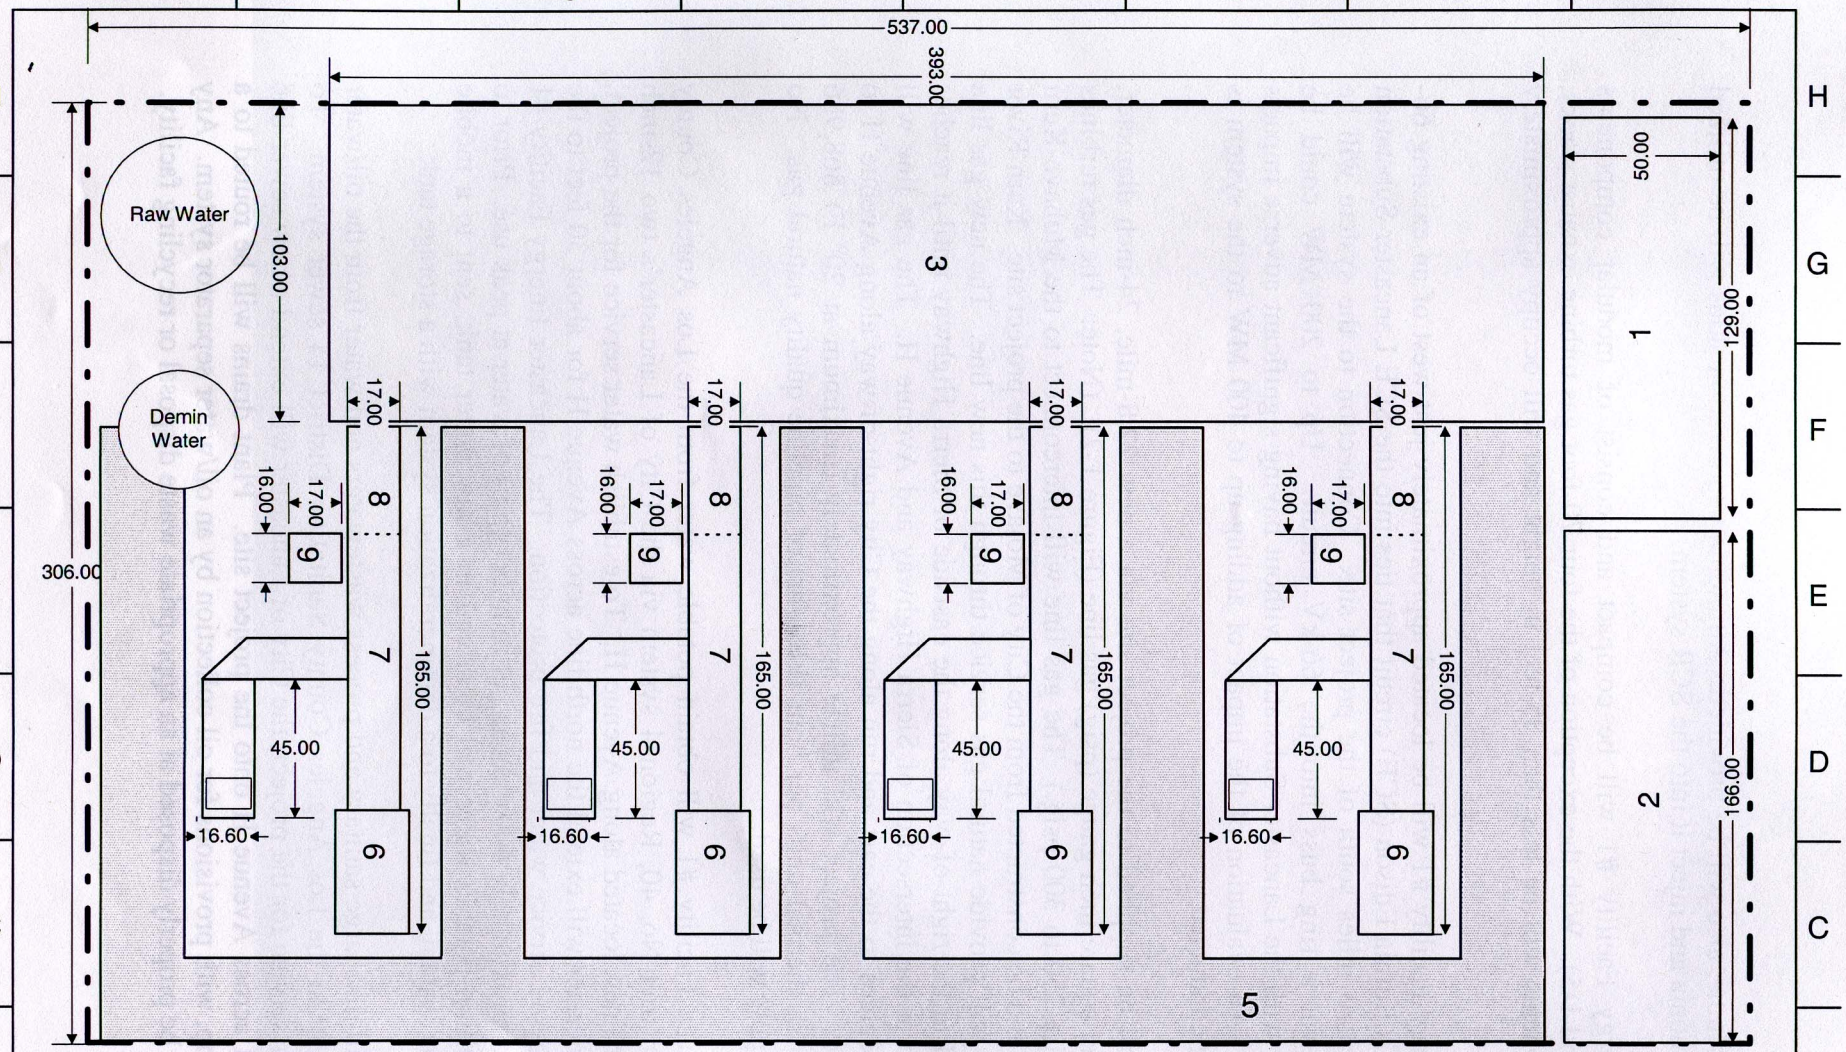

1. Parking
2. Administration, Control, Shop and Warehouse
3. Switchyard
4. Dimineralized Water Tank
5. 28' W. Access and Maintenance Road
6. GT Inlet
7. GT/Gen Package
8. Gen Field Removal Clearance
9. Gen Auxiliaries
10. Fence Line

Fence Lined area = 3.772 Acre

For Qualitative Indication Only

Figure 1-3

POWER GENERATION SYSTEMS Inc.			
PGS MS 7001 BASIC SITE PLAN Option 1 Quad Unit			
SIZE A	FSCM NO	DWG NO	REV 0
SCALE	03/28/01	SHEET	1 OF 2