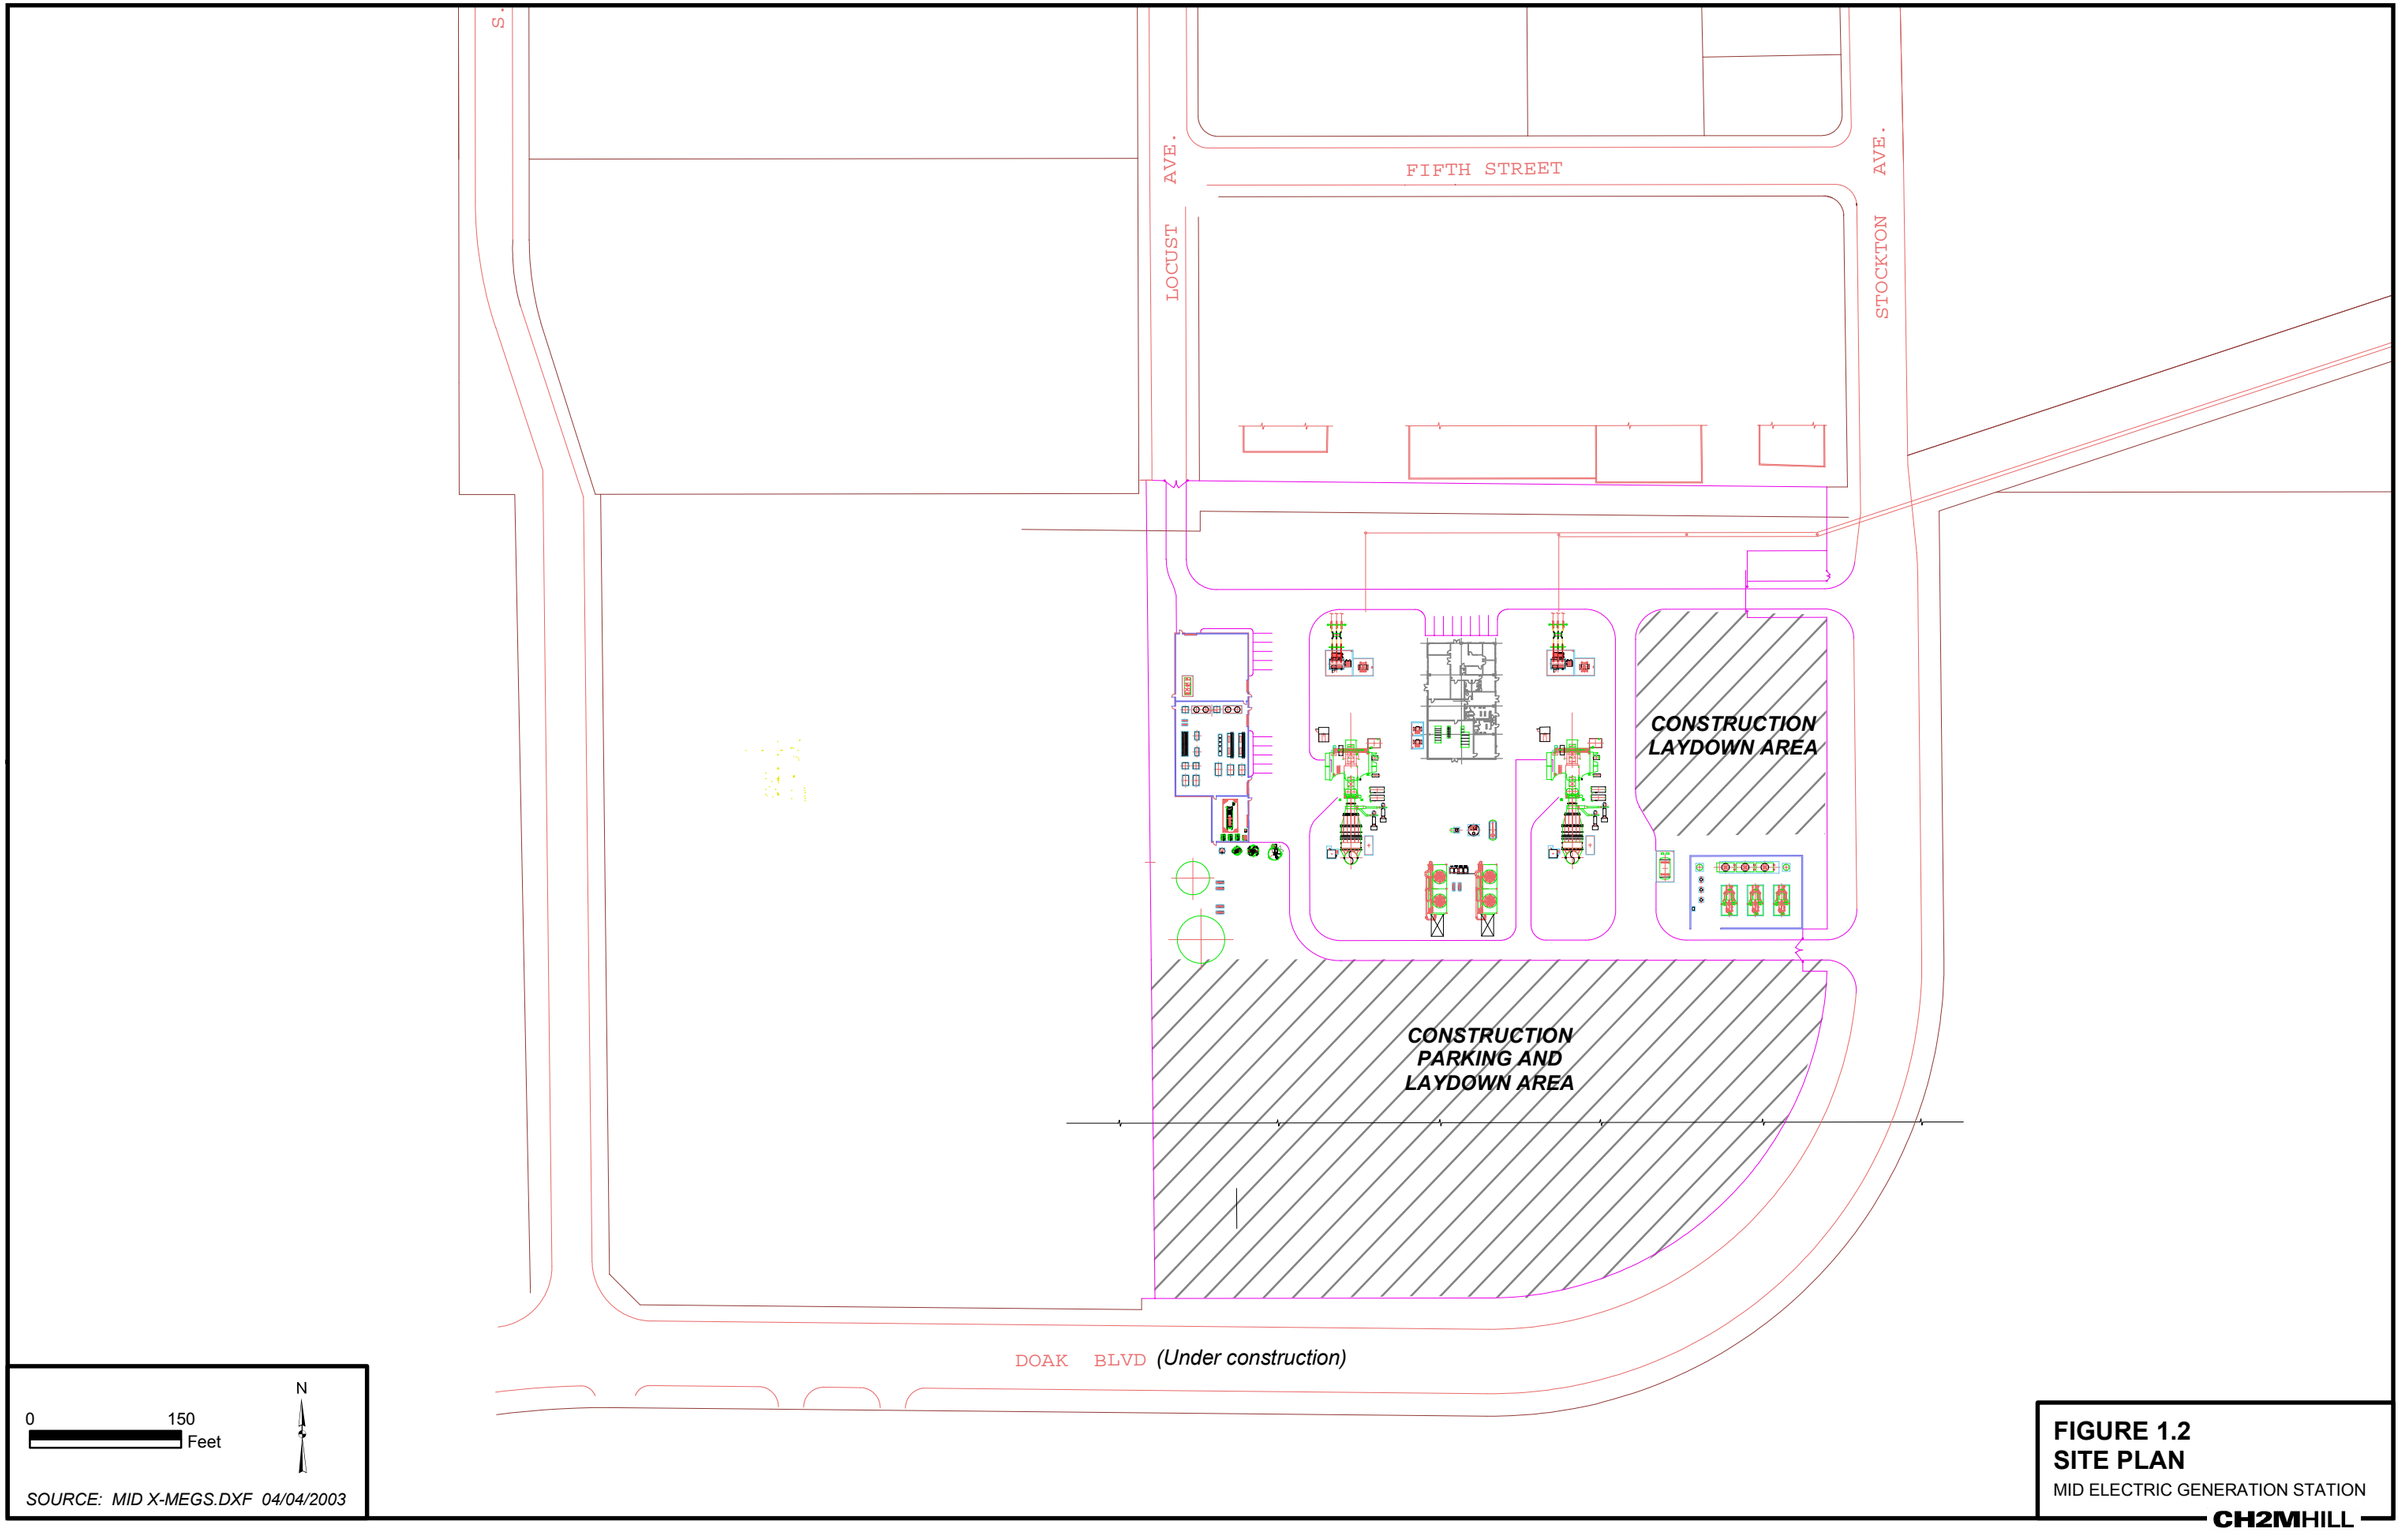

SOURCE: MID X-MEGS.DXF 04/04/2003

FIGURE 1.2
SITE PLAN
MID ELECTRIC GENERATION STATION

CH2MHILL

File Path: \\Thor\Cart1\rddgis\mid\megs_sitelayout.mxd, Date: 04/14/2003,