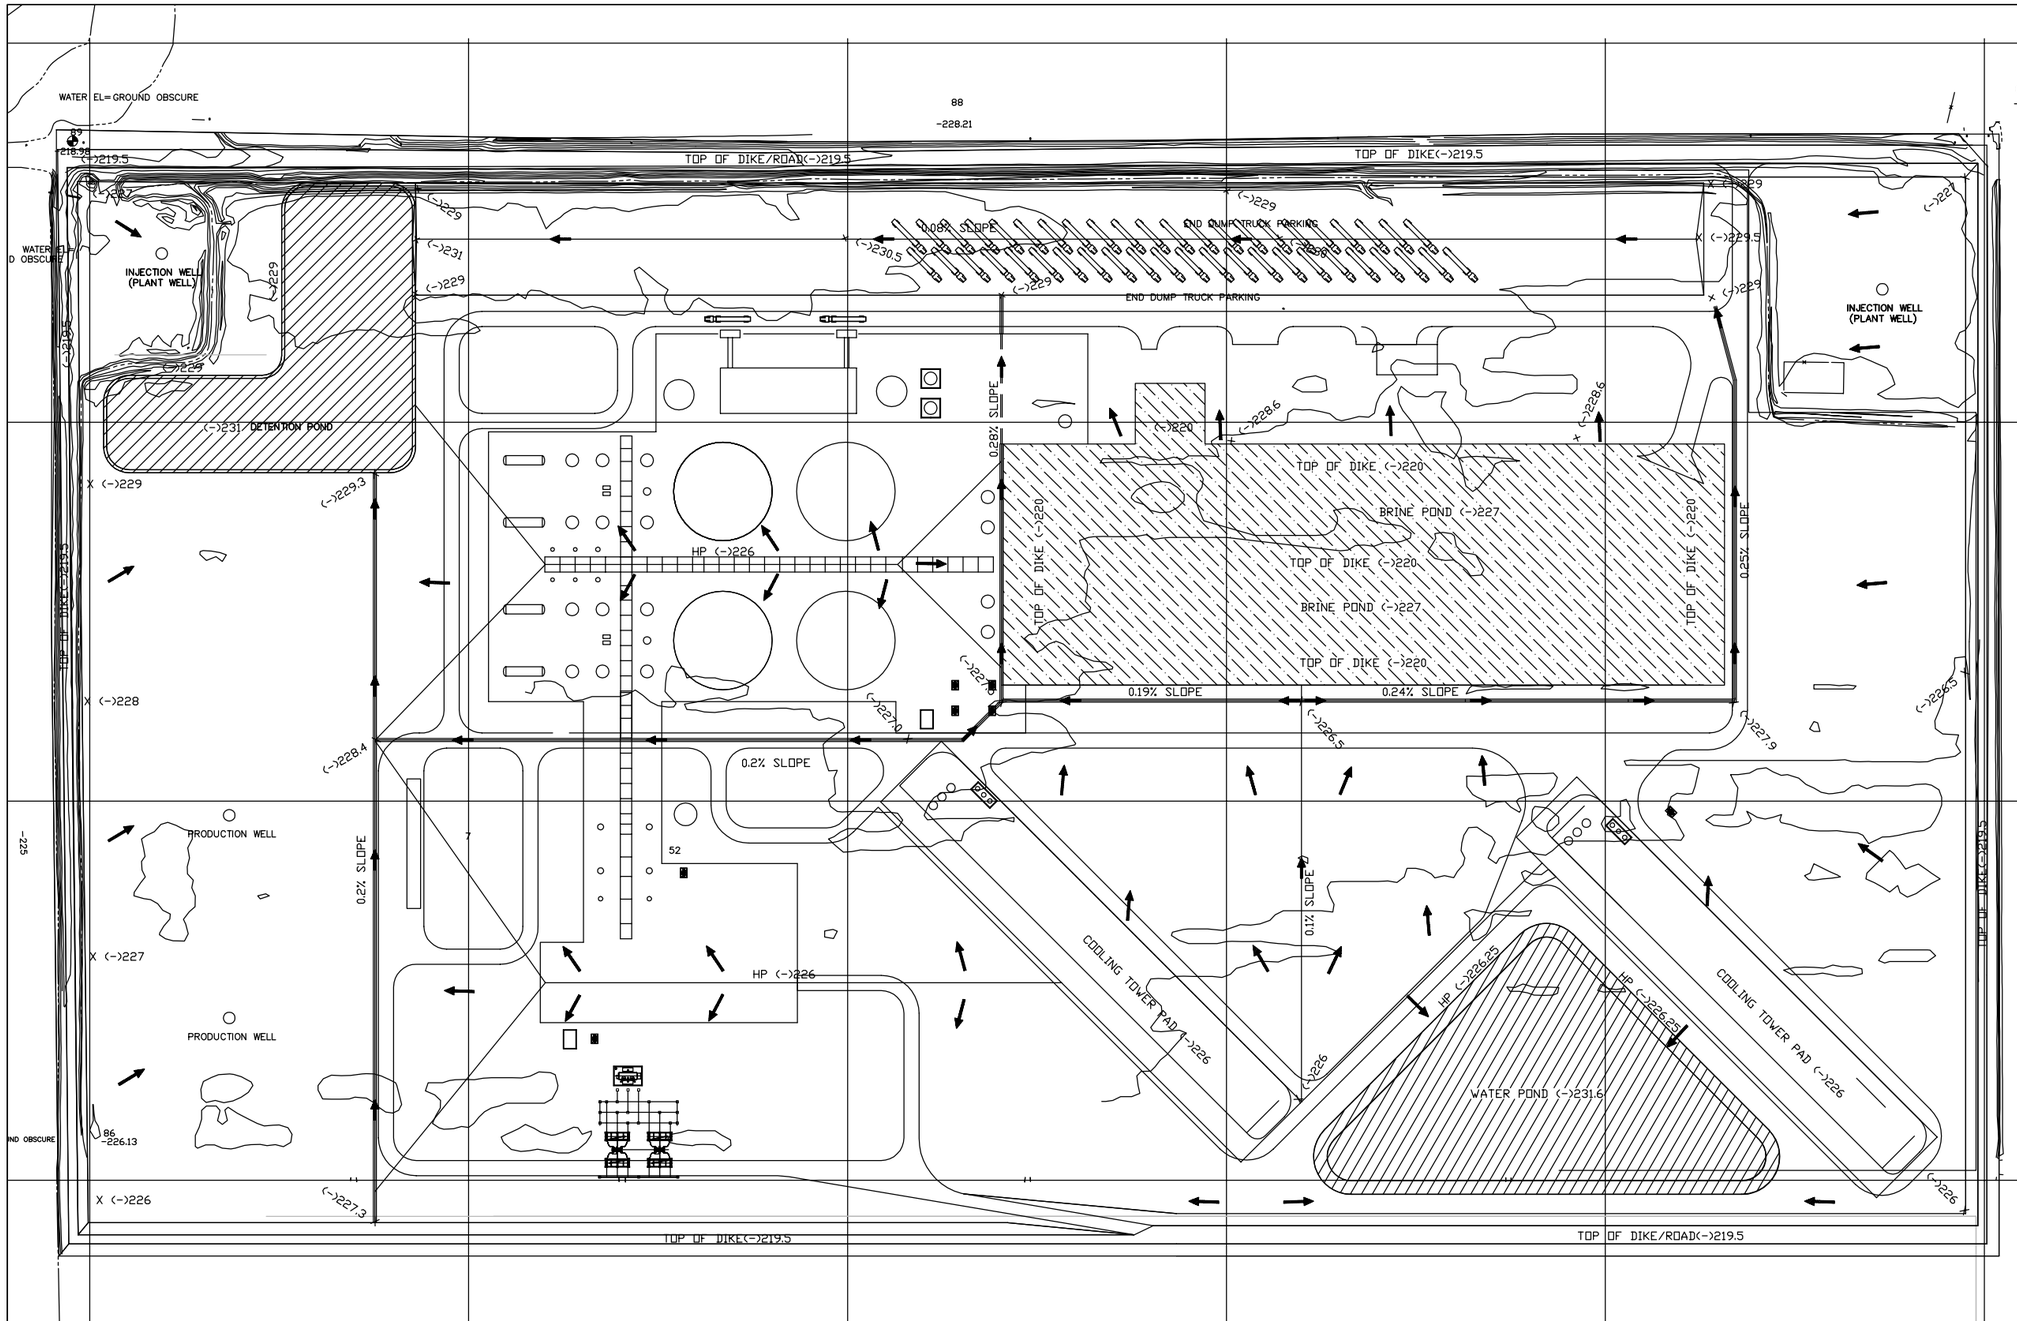

LEGEND

- X (-)226 — ROUGH GRADE EL
- CONCRETE SWALE
- SLOPE
- POND BELOW GRADE
- POND ABOVE GRADE

N

GRAPHIC SCALE

0 200

1"=200'

REV.	DESCRIPTION	PREP	CHK	DATE
A	description	int	int	date

CAL ENERGY

SALTON SEA UNIT 6

Bibb and associates
A KIEWIT COMPANY

FIGURE 3.3-11 ROUGH GRADING PLAN

	by	date
DESIGNED		
DRAWN		
CHECKED		
APPROVED		

SHEET

of

DRAWING NUMBER

21-043-SD-001 A