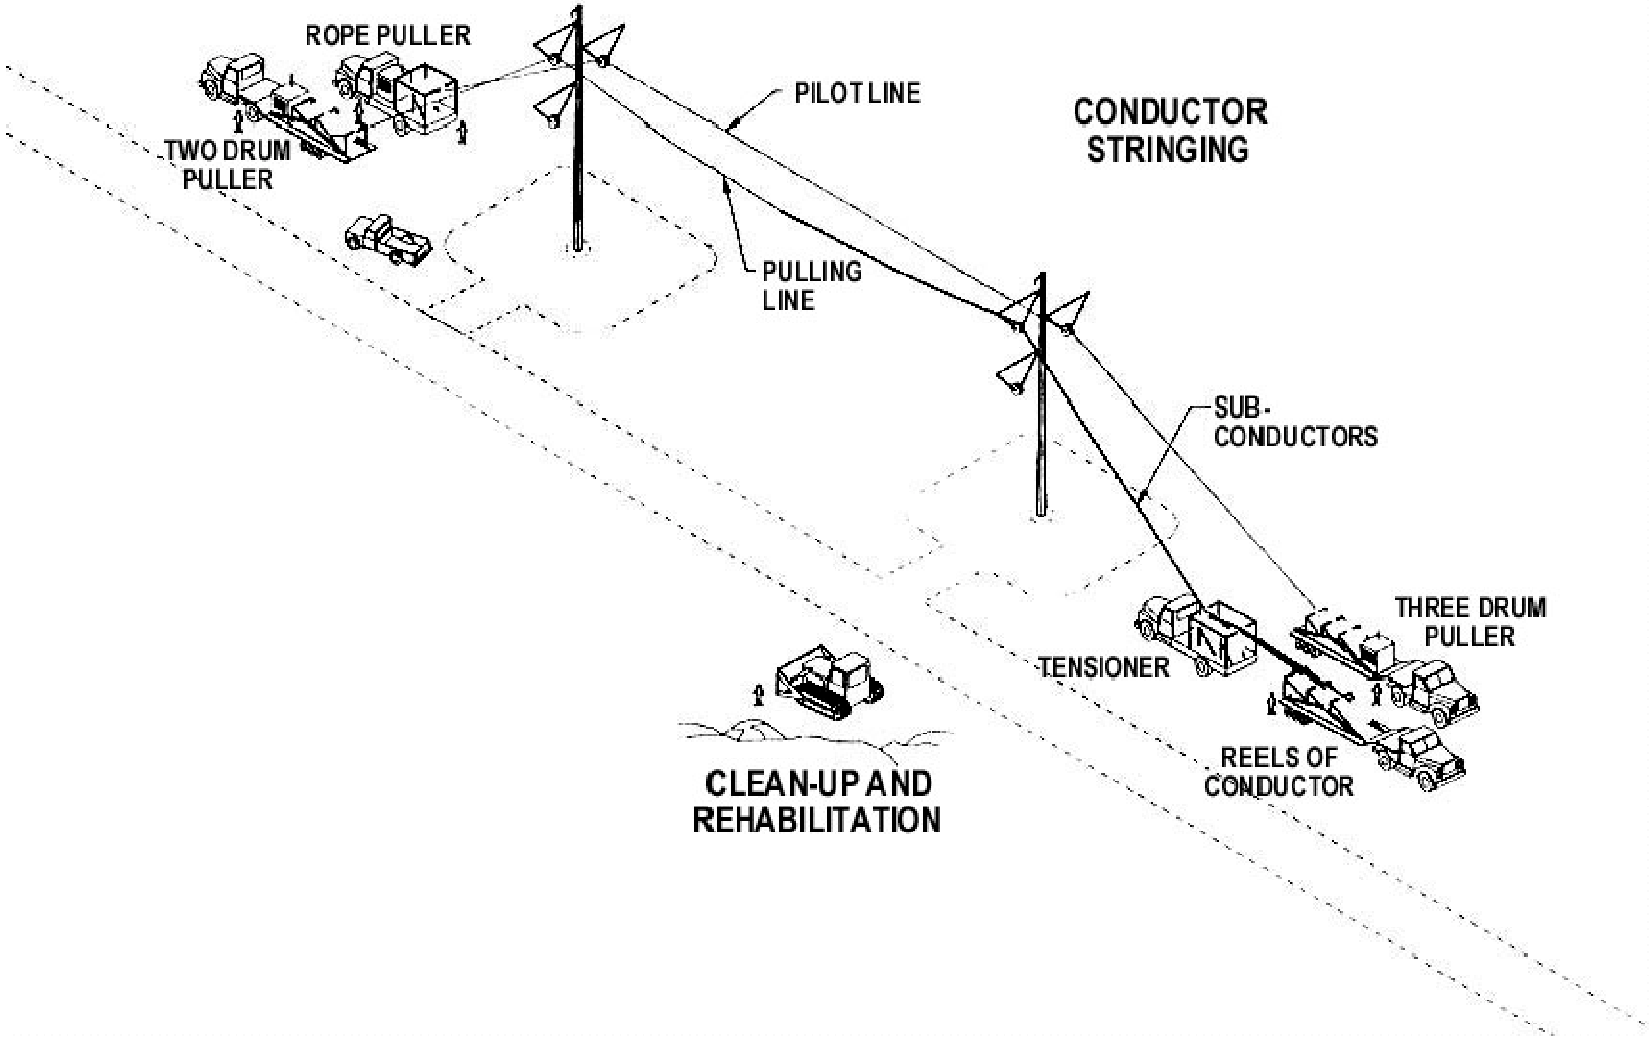

SALTON SEA UNIT 6
TYPICAL ELECTRIC TRANSMISSION CONSTRUCTION

URS		CHECKED BY:	DATE: 6–19–02	FIG. NO:
		PM: PM	PROJ. NO: 58–00161046.03	3.4-1

x:\00161046\conductor.dwg