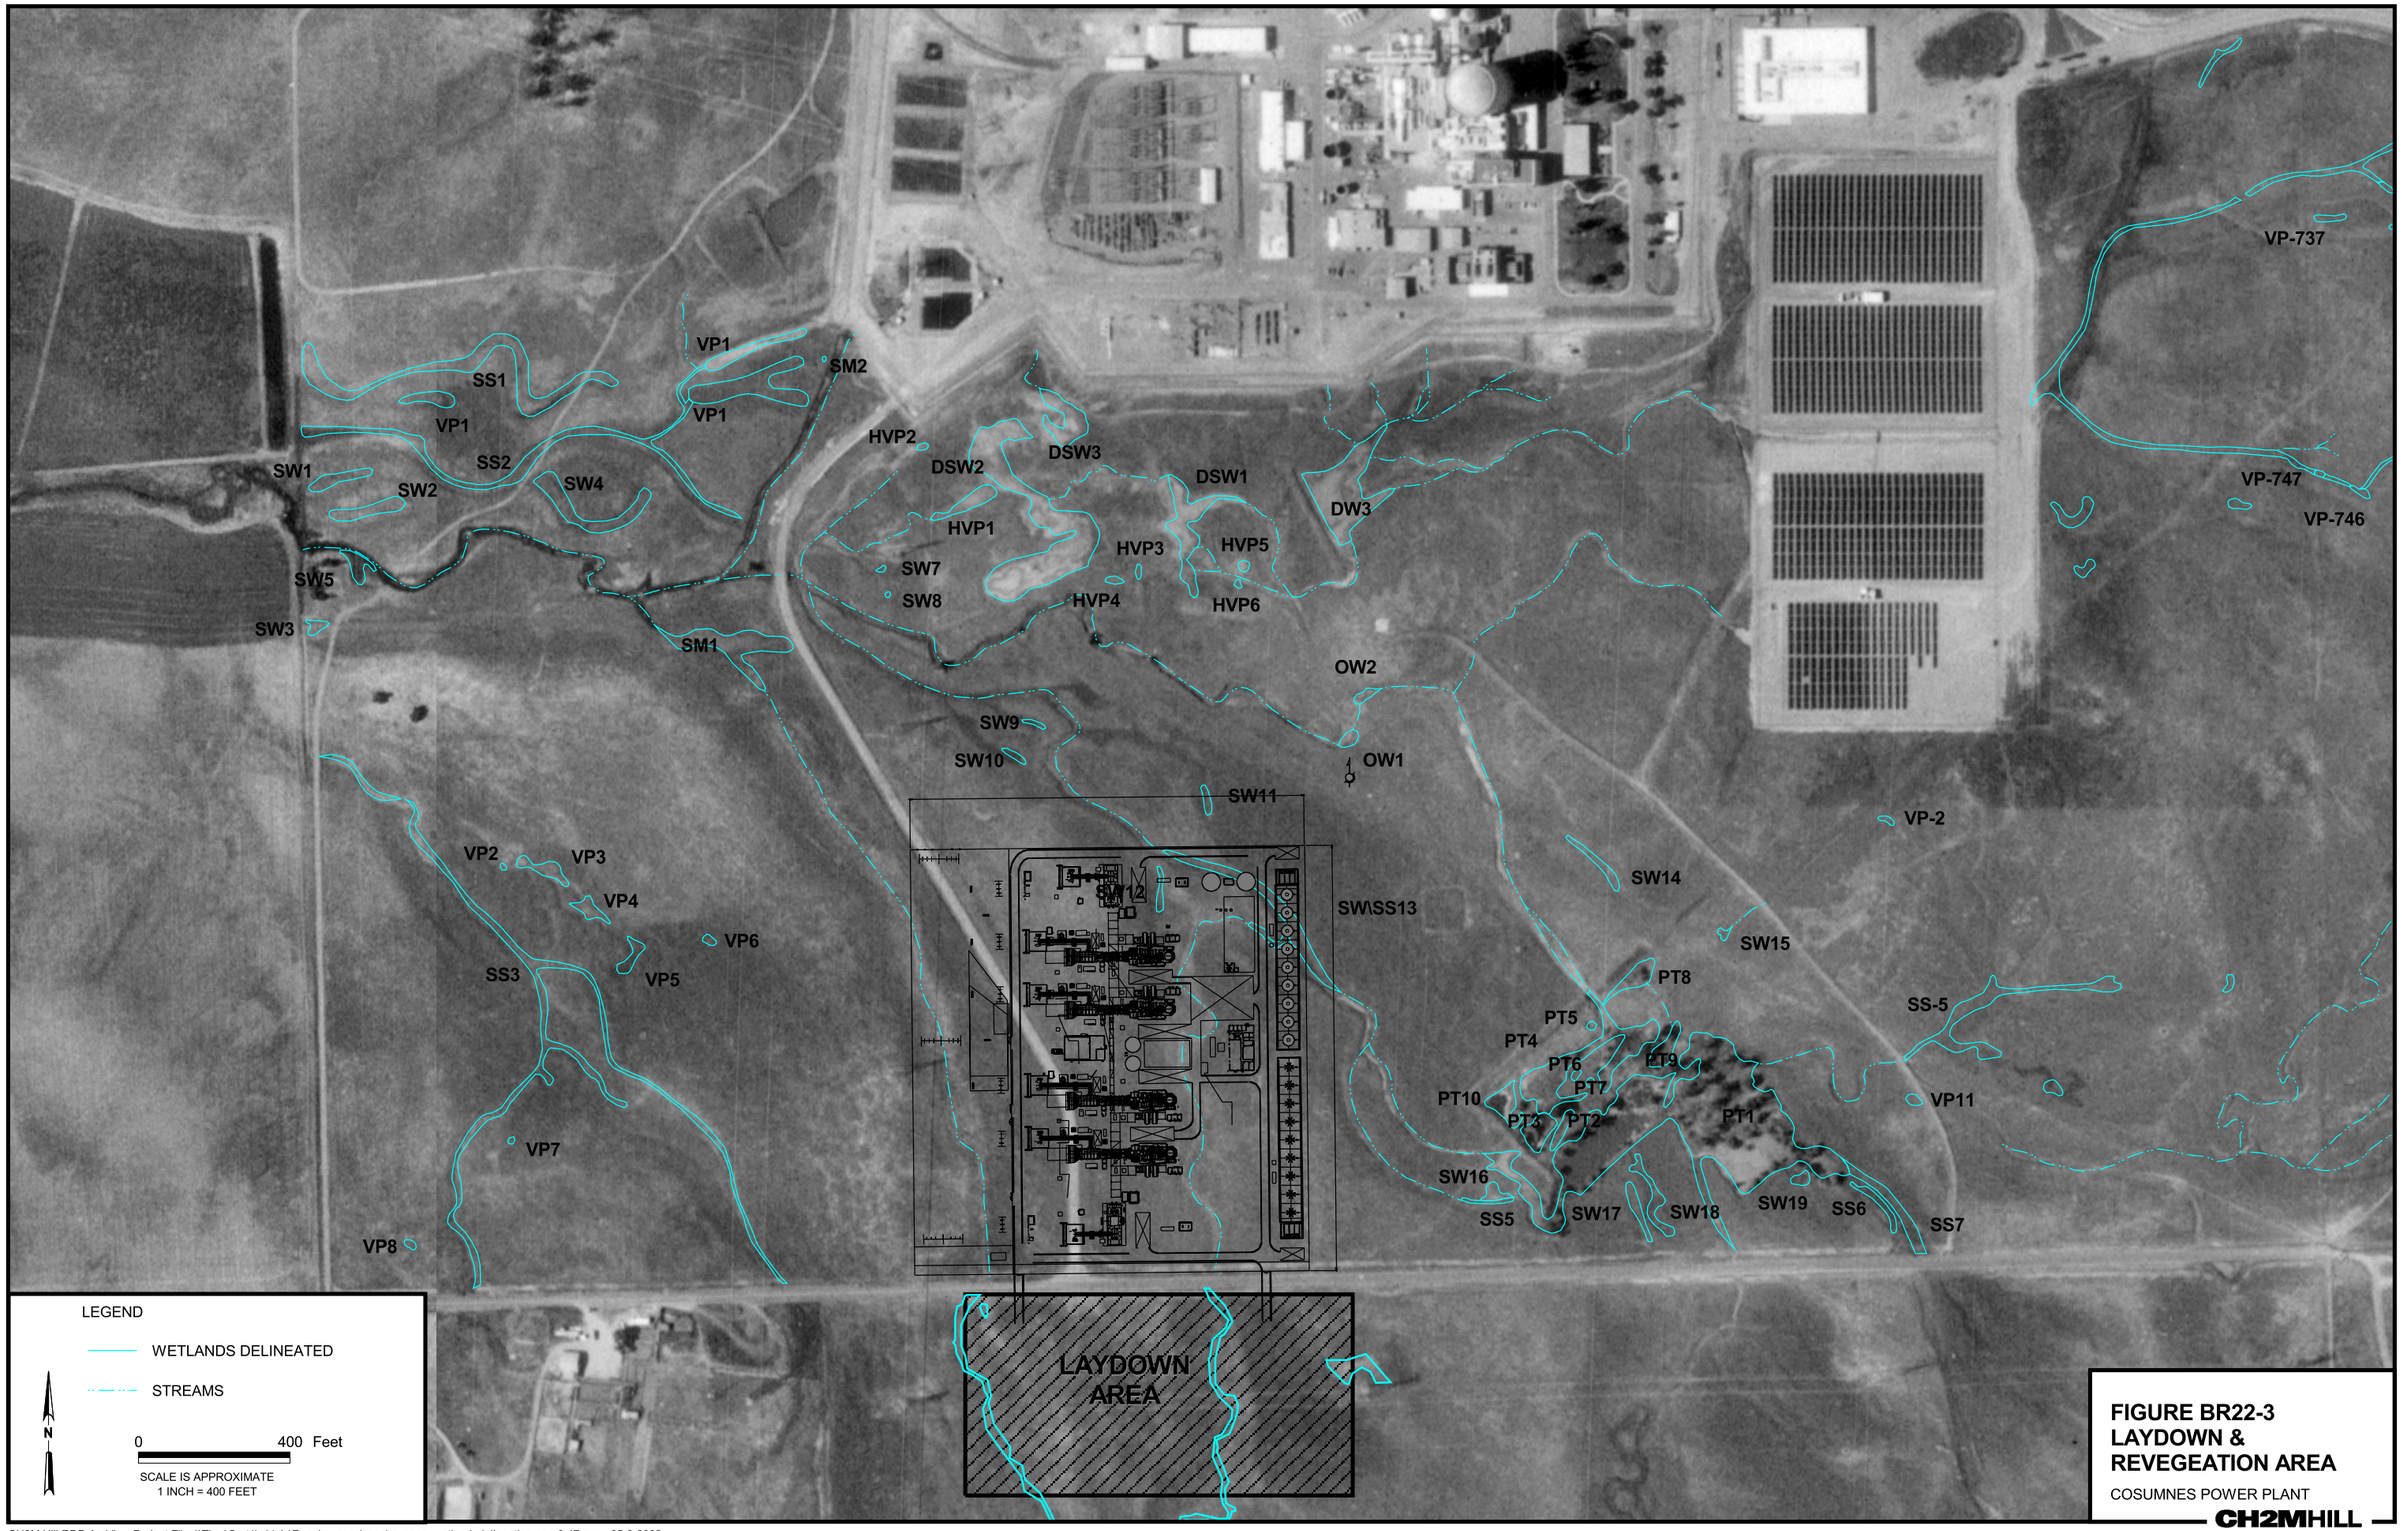

FIGURE BR22-3
LAYDOWN & REVEGEATION AREA
COSUMNES POWER PLANT

CH2MHILL

CH2M Hill RDD ArcView Project File \\Thor\Cart1\rddgis\Rancho_seco\rancho_seco_wetland_delineation.apr 9:47 a.m. 05-3-2002