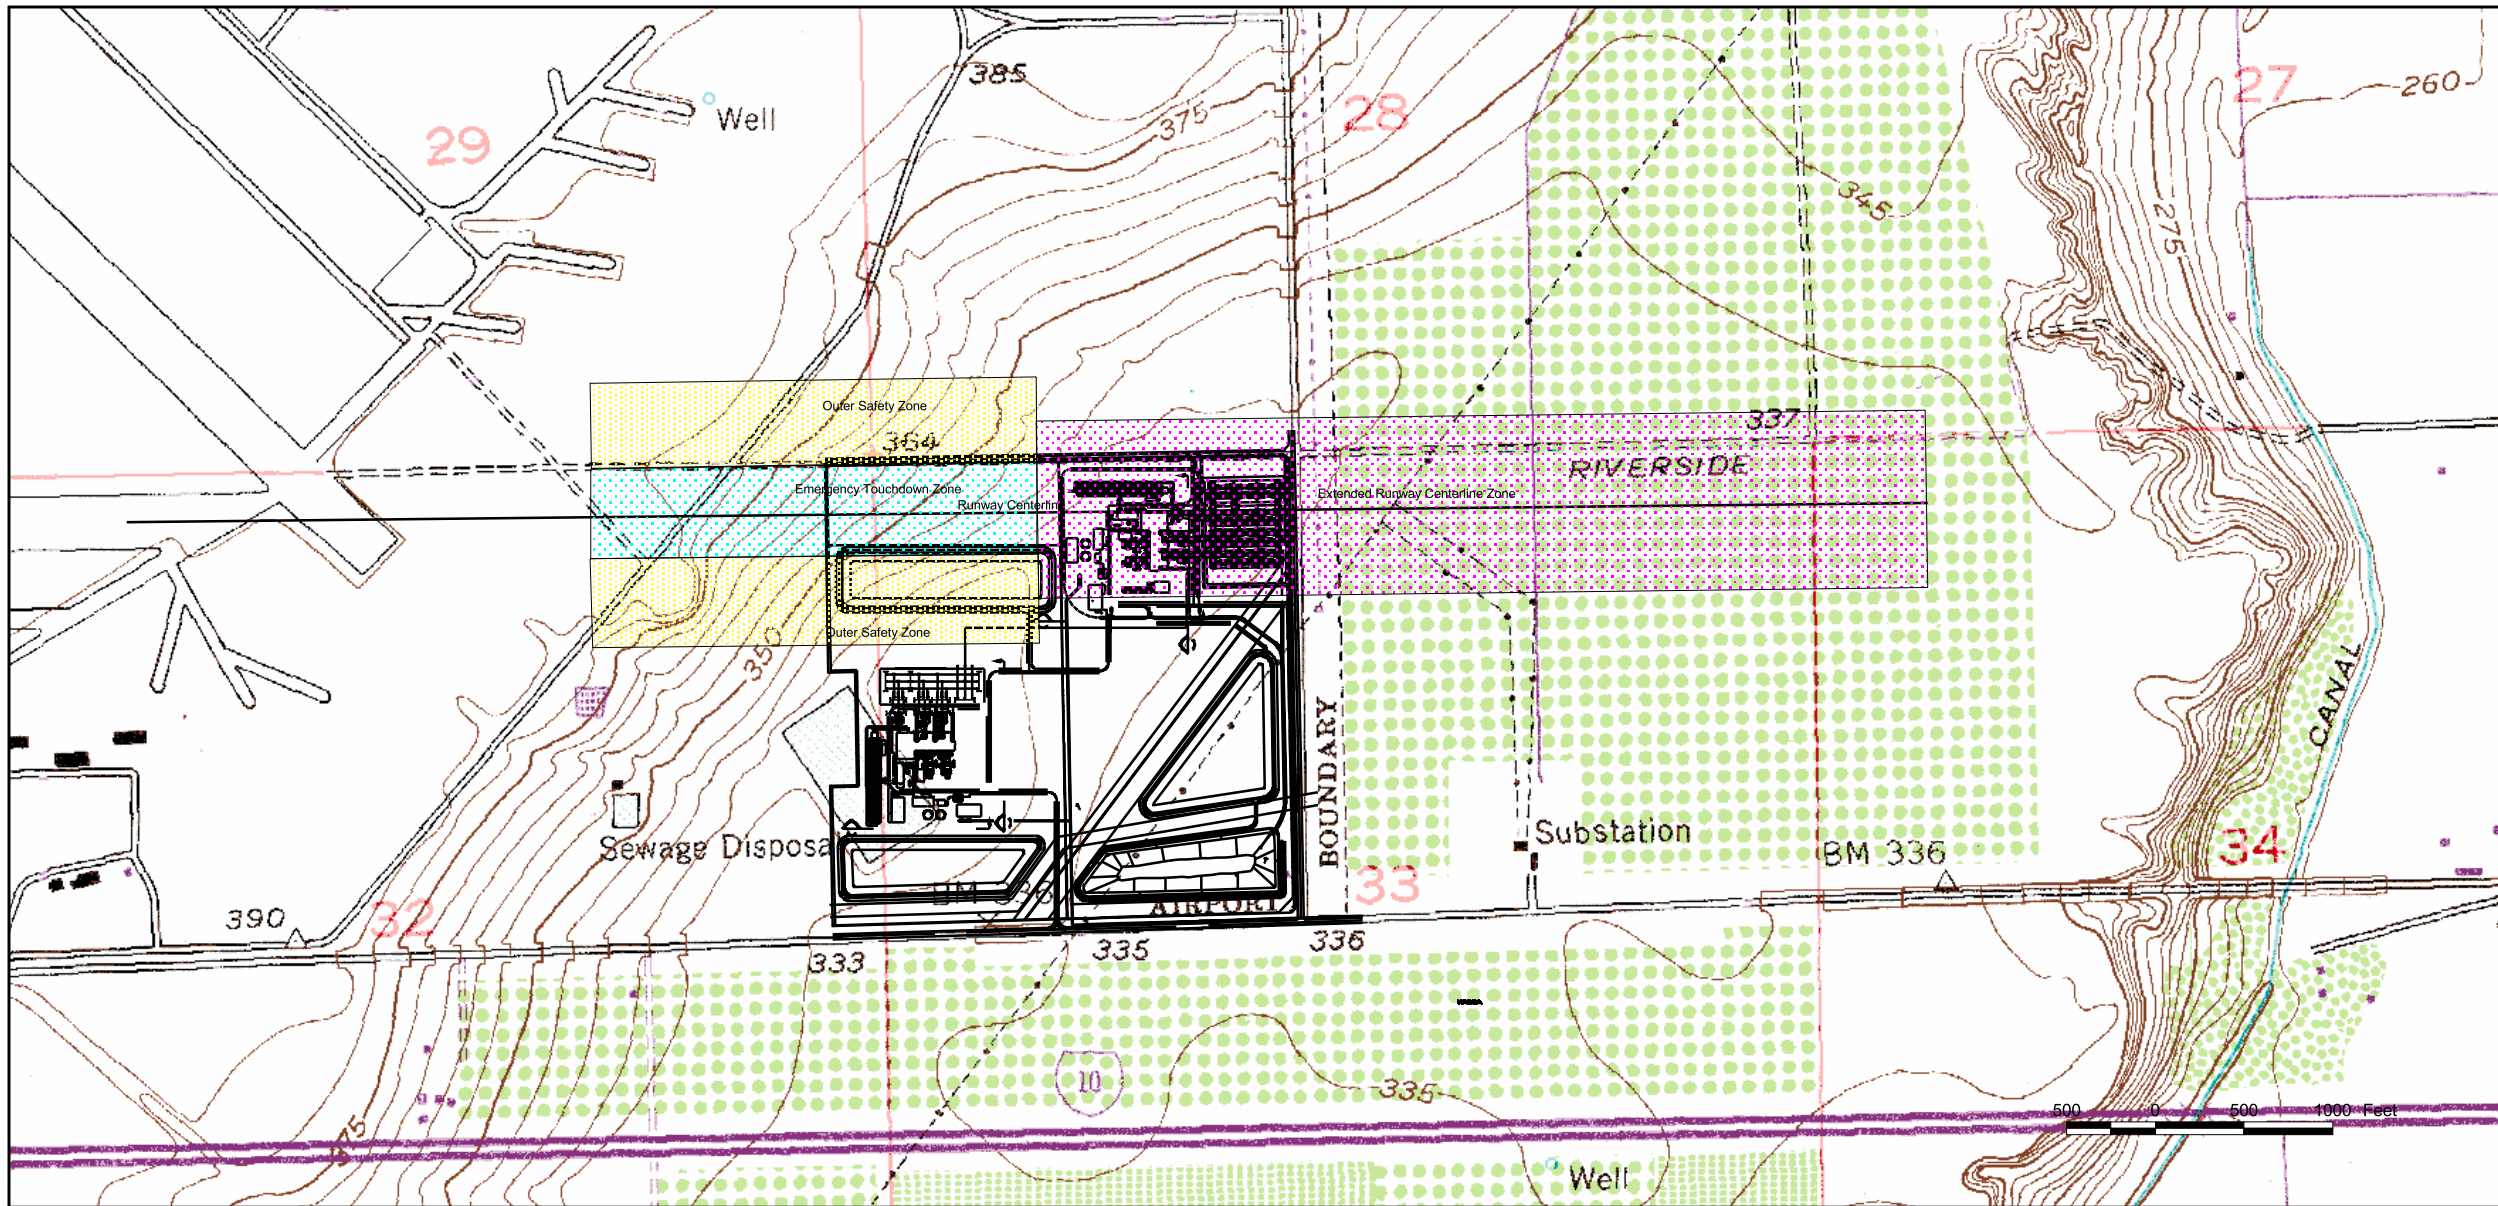

LEGEND

- Emergency Touchdown Zone
- Outer Safety Zone
- Extended Runway Centerline Zone

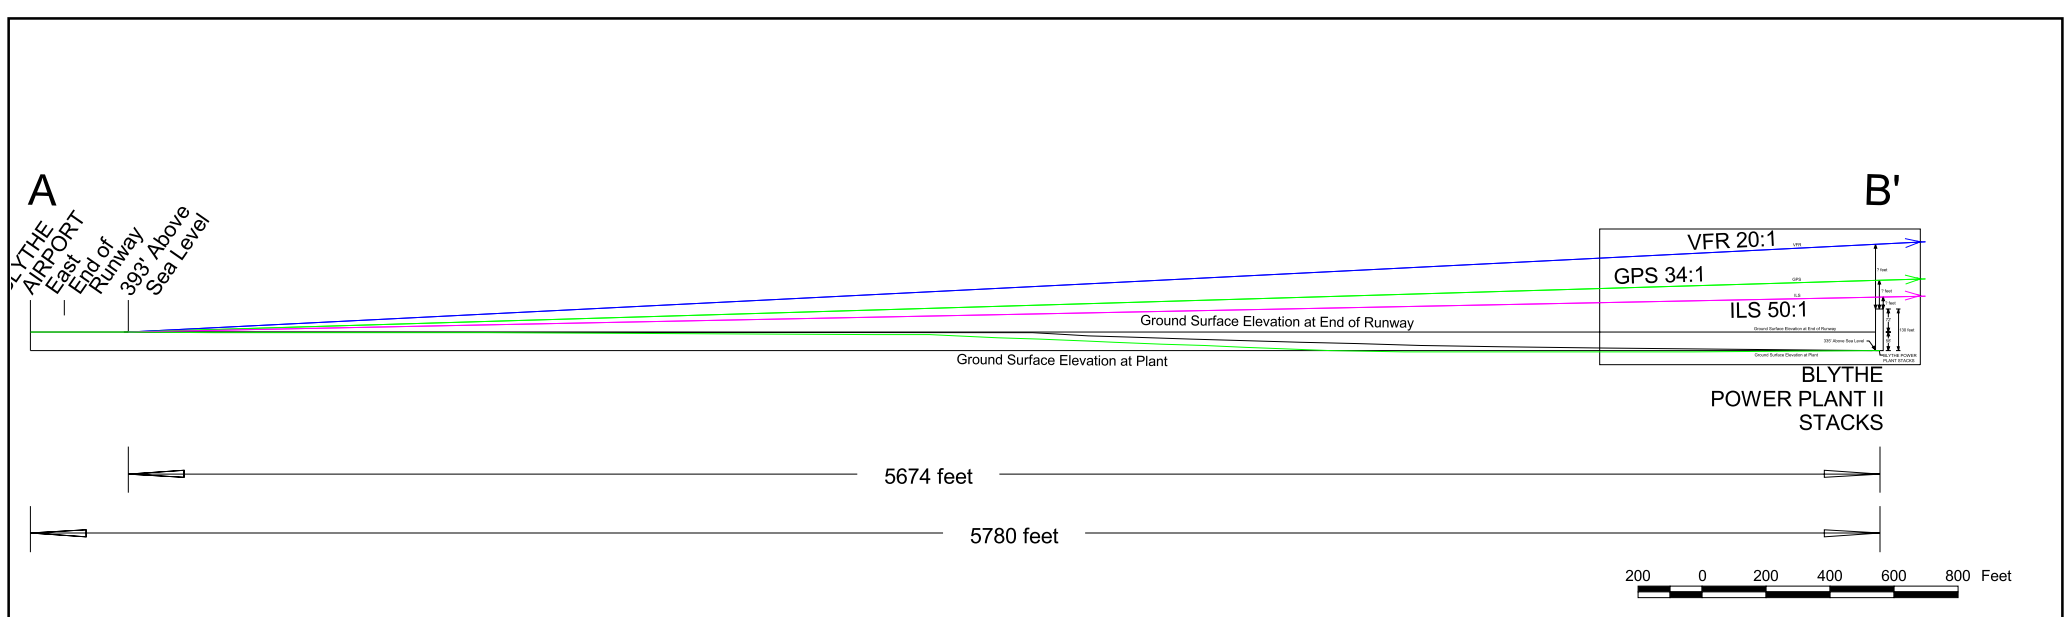

BLYTHE ENERGY PROJECT
PHASE II

FIGURE 7.4-4
ORIGINAL BEP AND BEP II
STACK RELATIONSHIPS TO RUNWAY 8-26

ANALYSIS AREA: RIVERSIDE CO., CALIFORNIA	
DATE: 2/2002	ArcView FILE: D:\BLYTHE\1135...FIG12-2001.apr
PLOT SCALE: As Noted	DRAWN BY: GF