NORTHERLY EDGE OF PAVEMENT

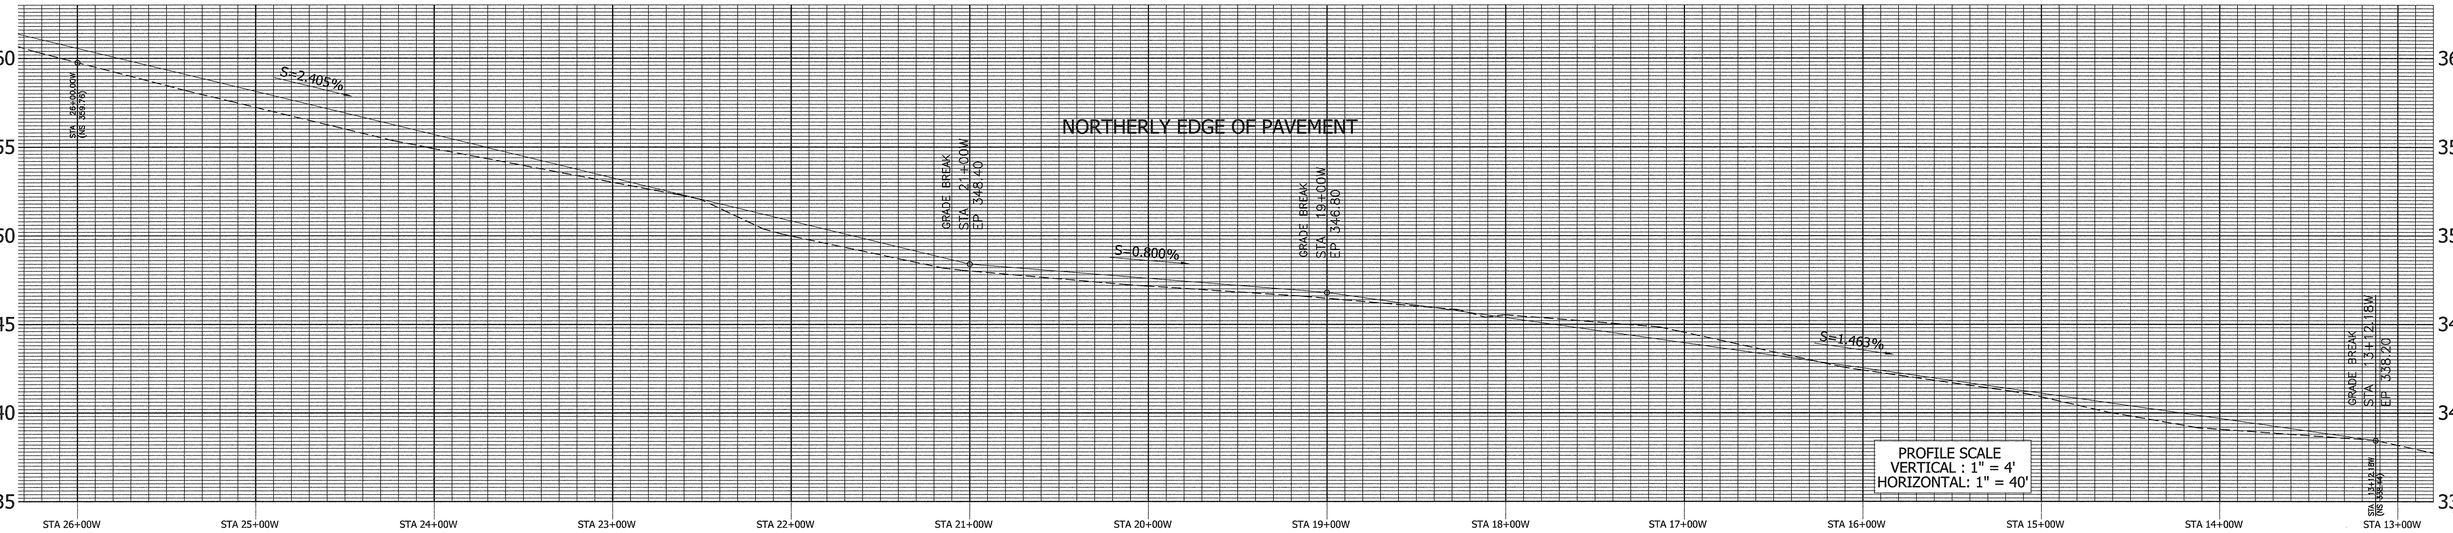

SOUTHERLY EDGE OF PAVEMENT

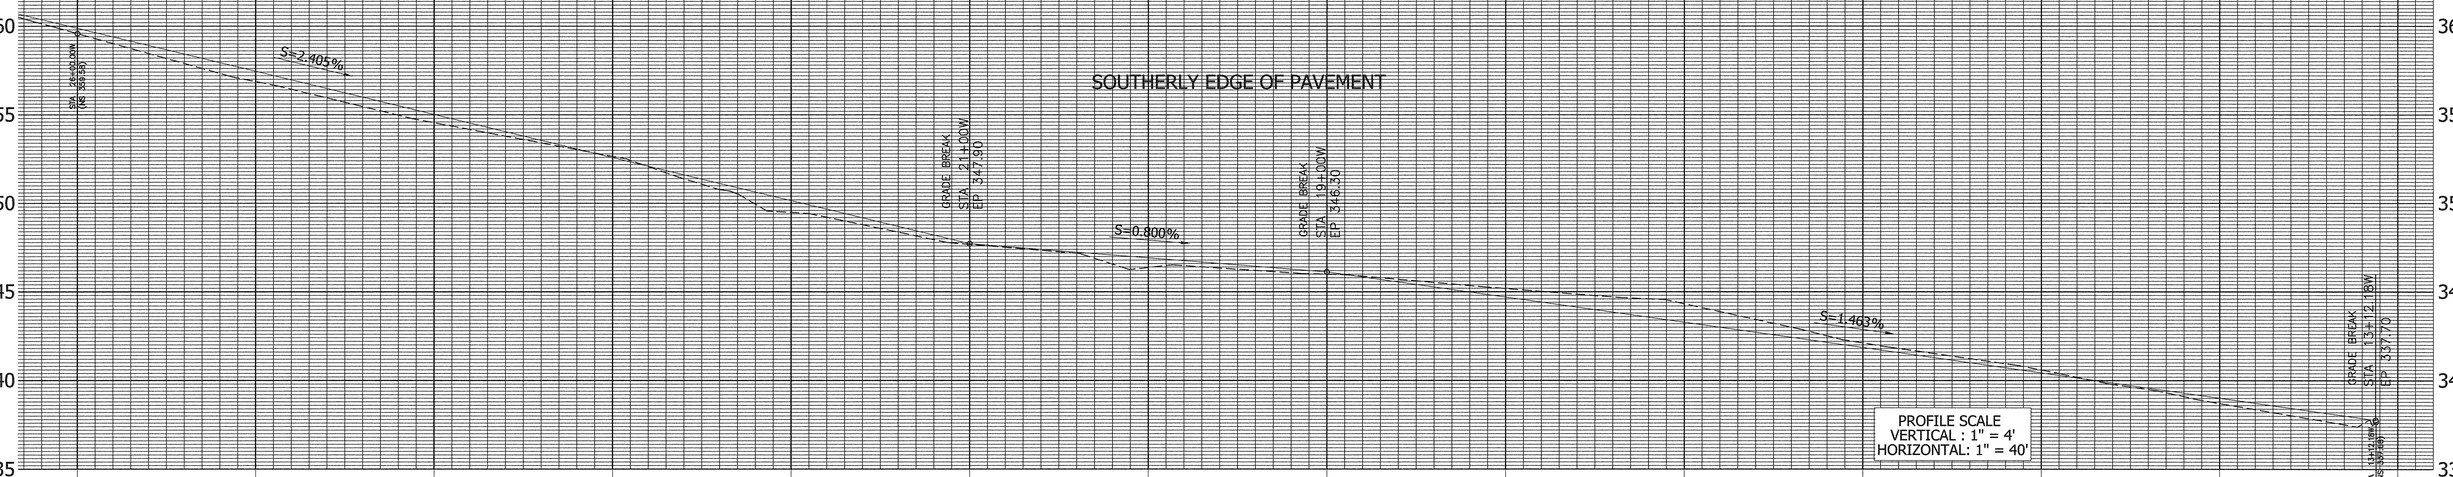

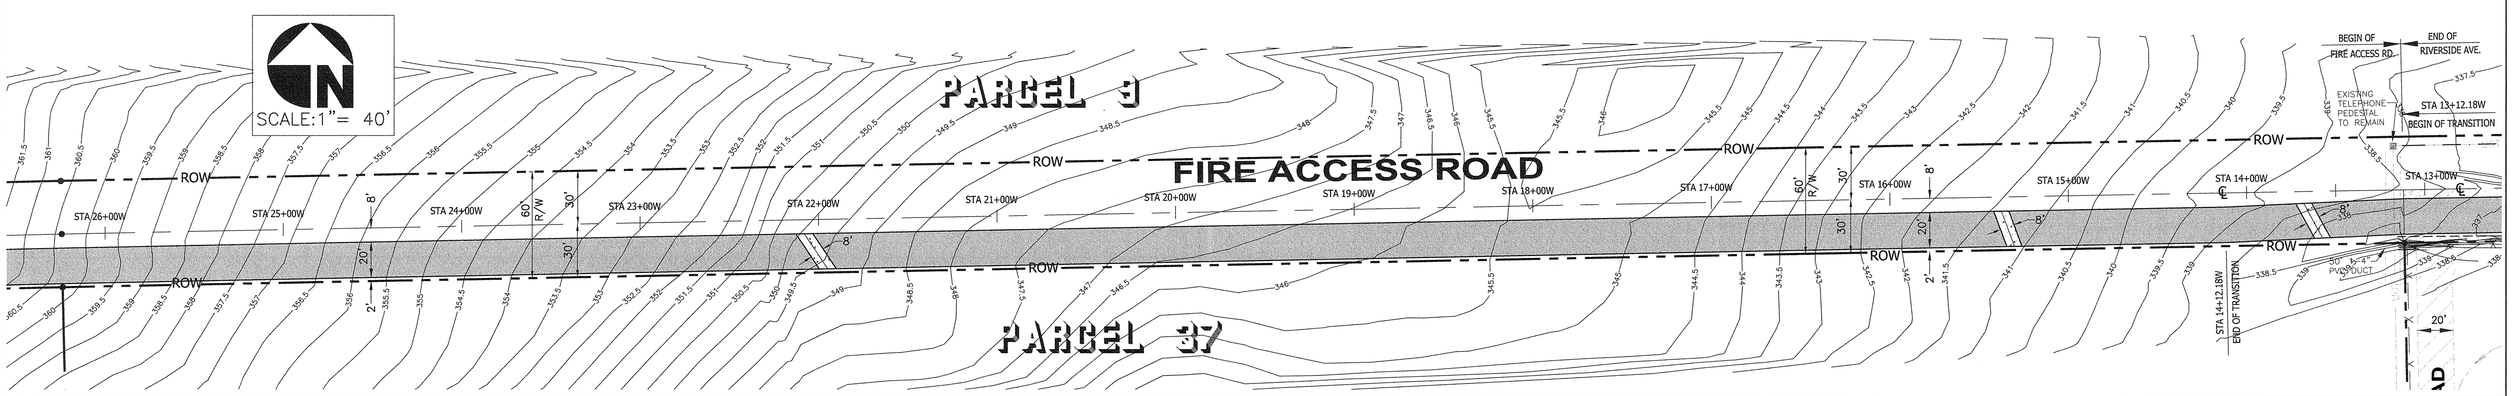

The Holt Group
ENGINEERING · PLANNING · SURVEYING

321 W. Hobsonway, Suite A, Blythe, California 92225
1561 S. 4th Street, El Centro, California 92243

(760) 922-4658
(760) 337-3883

NO.	REVISIONS:	APPROVED	DATE

UNAUTHORIZED CHANGES & USES: The engineer preparing these plans will not be responsible for, or liable for, unauthorized changes to or uses of these plans. All changes to the plans must be in writing and must be approved by the preparer of these plans.

DESIGN BY: JVP
DRAWN BY: JVP
CHECKED BY: RKH

BENCH MARK:
COTTON SPINDLE ON WEST SIDE OF POWER POLE #F-6103 IN THE PLANT SITE PARKING LOT AREA. ELEV. 335.00

REGISTERED PROFESSIONAL ENGINEER
ROBERT K. HOLT
No. 27943
Exp. 3-31-02
CIVIL
STATE OF CALIFORNIA

PREPARED UNDER THE DIRECT SUPERVISION OF:

ROBERT K. HOLT, P.E. — 27943 R.C.E. NO.

9/06/01 DATE — 03/31/02 REG. EXP.

PROJECT TITLE:
BLYTHE ENERGY PROJECT
RIVERSIDE AVENUE / FIRE ACCESS ROAD
IMPROVEMENT PLANS

SHEET CONTENT:
PLAN AND PROFILE SHEET

SHEET 3 OF 7 SHEETS

JOB NO. 632.001