REV	DATE	DESCRIPTION	BY	APP
	22AUG06	INITIAL ISSUE	RAR	DAT

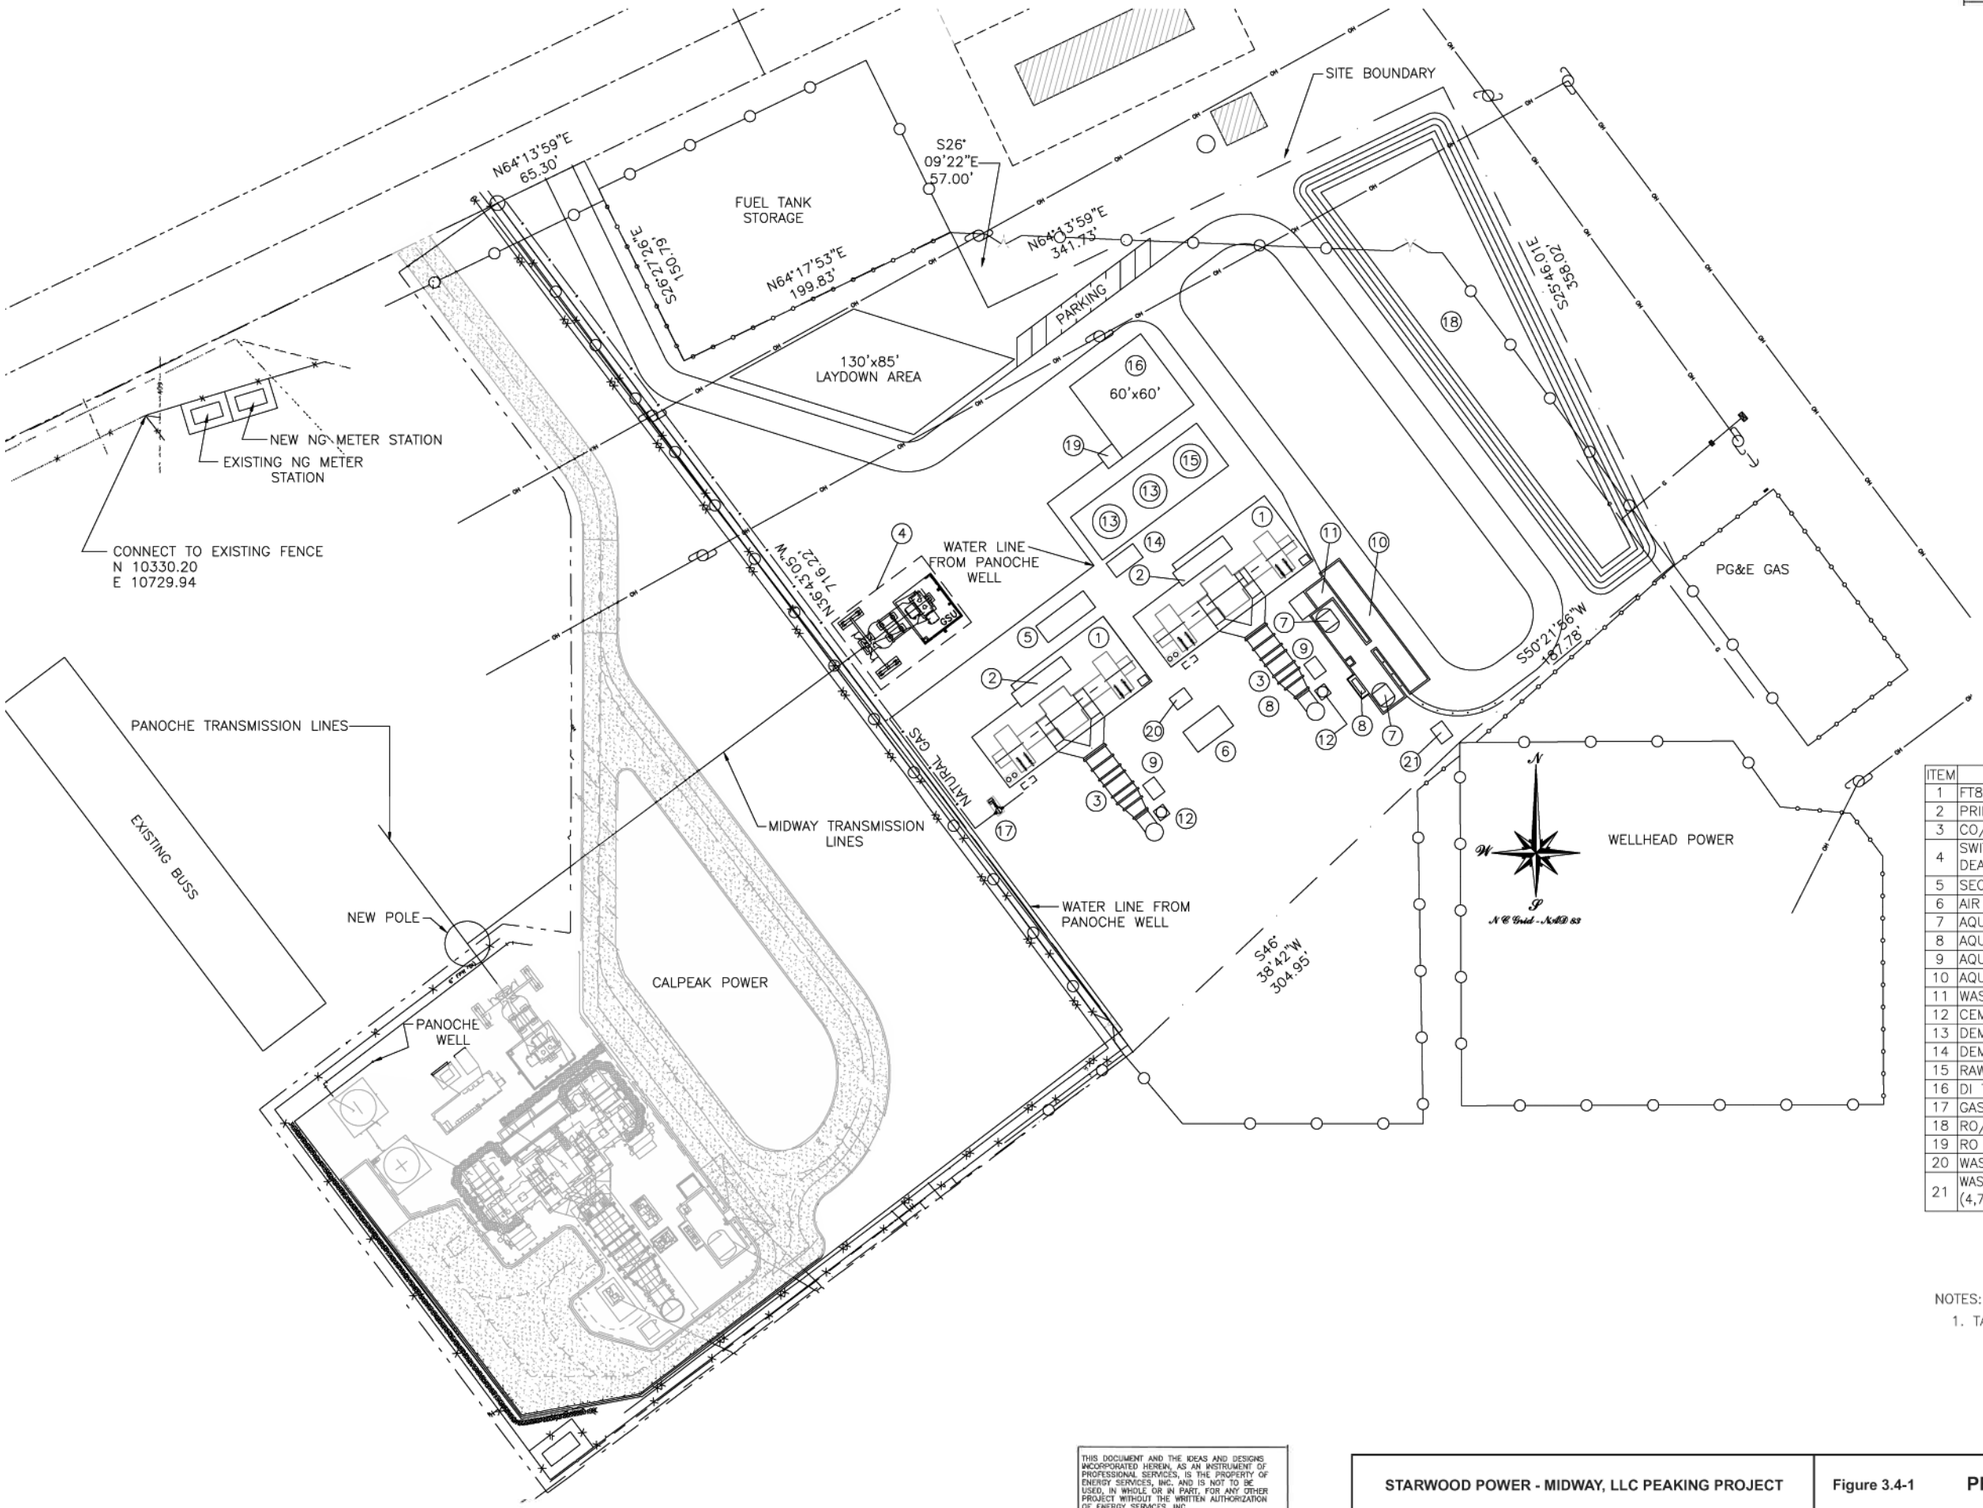

ITEM	DESCRIPTION	QTY
1	FT8-3 GAS TURBINE GENERATOR UNIT	2
2	PRIMARY CONTROL ENCLOSURE	2
3	CO/SCR CATALYST	2
4	SWITCH YARD/ MAIN STEP-UP TRANSFORMER/ DEAD END STRUCTURE (13.8x115 kV)	1
5	SECONDARY CONTROL ENCLOSURE	1
6	AIR COMPRESSOR/DRYER SKIDS	2
7	AQUEOUS AMMONIA TANK & CONTAINMENT AREA	1
8	AQUEOUS AMMONIA FORWARDING PUMP SKID	1
9	AQUEOUS AMMONOA INJECTION CONTROL SKID	2
10	AQUEOUS AMMONIA UNLOADING AREA	1
11	WASH DOWN DRAIN TANK AREA	1
12	CEMS ENCLOSURE	2
13	DEMINERALIZED WATER TANK (75,000 GALLON)	2
14	DEMINERALIZED WATER PUMP SKID	1
15	RAW WATER TANK (75,000 GALLON)	1
16	DI TRAILER PAD	1
17	GAS FUEL SCRUBBER	1
18	RO/EVAPORATION POND	1
19	RO UNIT	1
20	WASTE WATER SYSTEM COLLECTION SUMP	1
21	WASTE WATER SYSTEM ABOVE GROUND STORAGE TANK (4,700 GALLONS)	1

NOTES:
1. TANK DIMENSIONS= 23' DIAMETER x 24' HIGH

THIS DOCUMENT AND THE IDEAS AND DESIGNS INCORPORATED HEREIN, AS AN INSTRUMENT OF PROFESSIONAL SERVICES, IS THE PROPERTY OF ENERGY SERVICES, INC. AND IS NOT TO BE USED, IN WHOLE OR IN PART, FOR ANY OTHER PROJECT WITHOUT THE WRITTEN AUTHORIZATION OF ENERGY SERVICES, INC.

STARWOOD POWER - MIDWAY, LLC PEAKING PROJECT	Figure 3.4-1	PRELIMINARY PLAN	2006