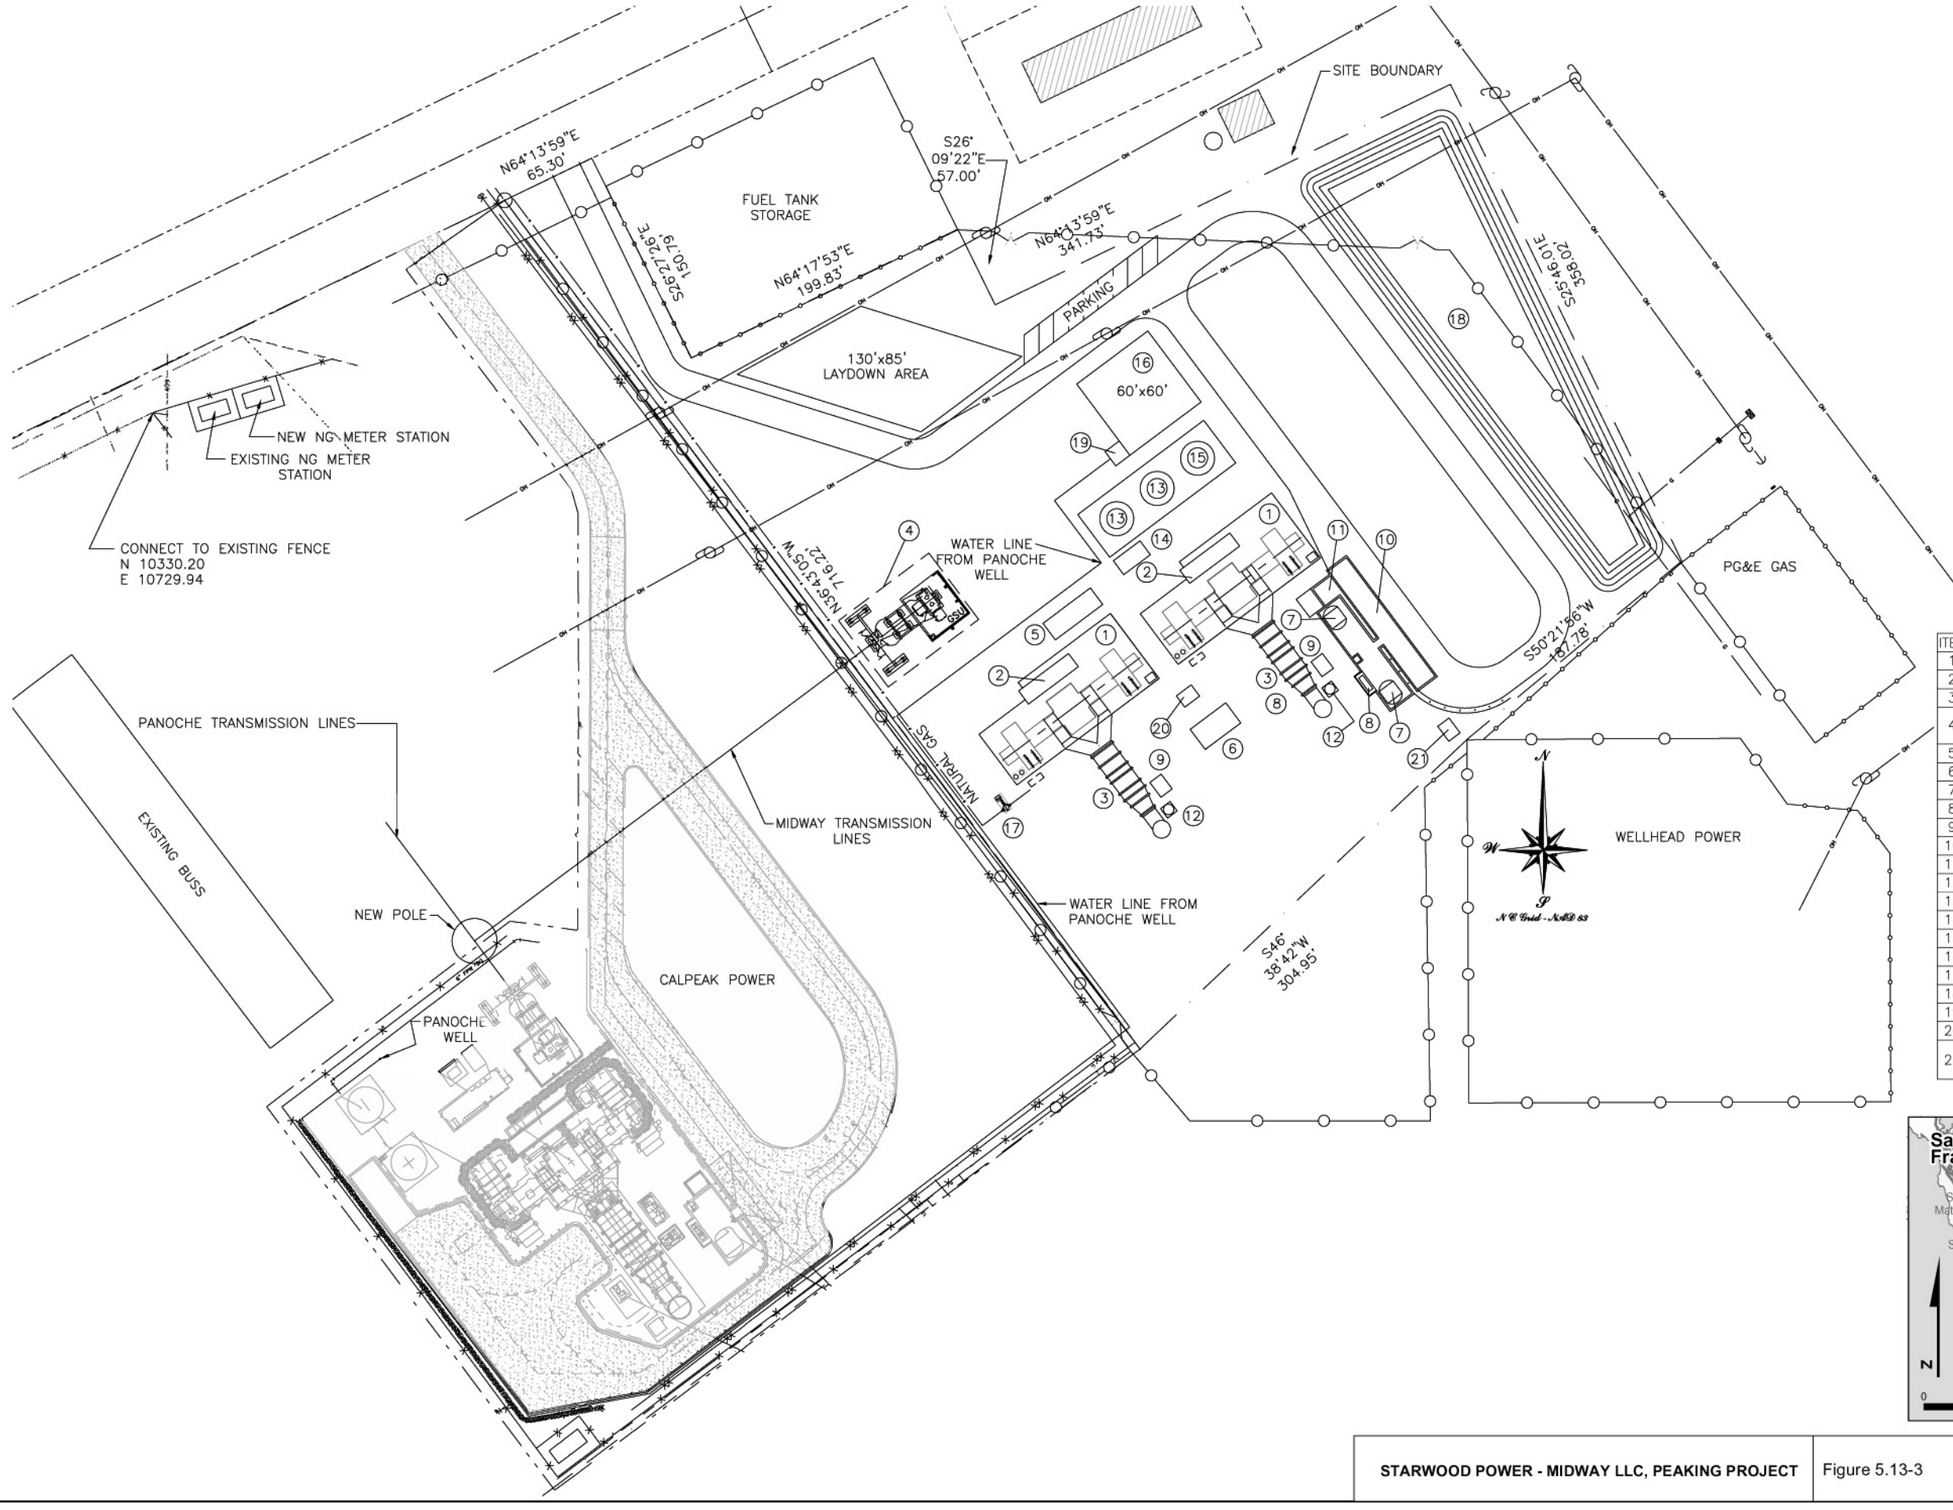

ITEM	DESCRIPTION	QTY
1	FT8-3 GAS TURBINE GENERATOR UNIT	2
2	PRIMARY CONTROL ENCLOSURE	2
3	CO/SCR CATALYST	2
4	SWITCH YARD/ MAIN STEP-UP TRANSFORMER/ DEAD END STRUCTURE (13.8x115 kV)	1
5	SECONDARY CONTROL ENCLOSURE	1
6	AIR COMPRESSOR/DRYER SKIDS	2
7	AQUEOUS AMMONIA TANK & CONTAINMENT AREA	1
8	AQUEOUS AMMONIA FORWARDING PUMP SKID	1
9	AQUEOUS AMMONOA INJECTION CONTROL SKID	2
10	AQUEOUS AMMONIA UNLOADING AREA	1
11	WASH DOWN DRAIN TANK AREA	1
12	CEMS ENCLOSURE	2
13	DEMINERALIZED WATER TANK (75,000 GALLON)	2
14	DEMINERALIZED WATER PUMP SKID	1
15	RAW WATER TANK (75,000 GALLON)	1
16	DI TRAILER PAD	1
17	GAS FUEL SCRUBBER	1
18	RO/EVAPORATION POND	1
19	RO UNIT	1
20	WASTE WATER SYSTEM COLLECTION SUMP	1
21	WASTE WATER SYSTEM ABOVE GROUND STORAGE TANK (4,700 GALLONS)	1

STARWOOD POWER - MIDWAY LLC, PEAKING PROJECT	Figure 5.13-3	SITE LAYOUT MIDWAY SITE	2006

G:\gis\projects\1577\27656130\mxd\visual_site_layout_cad_11x17.mxd