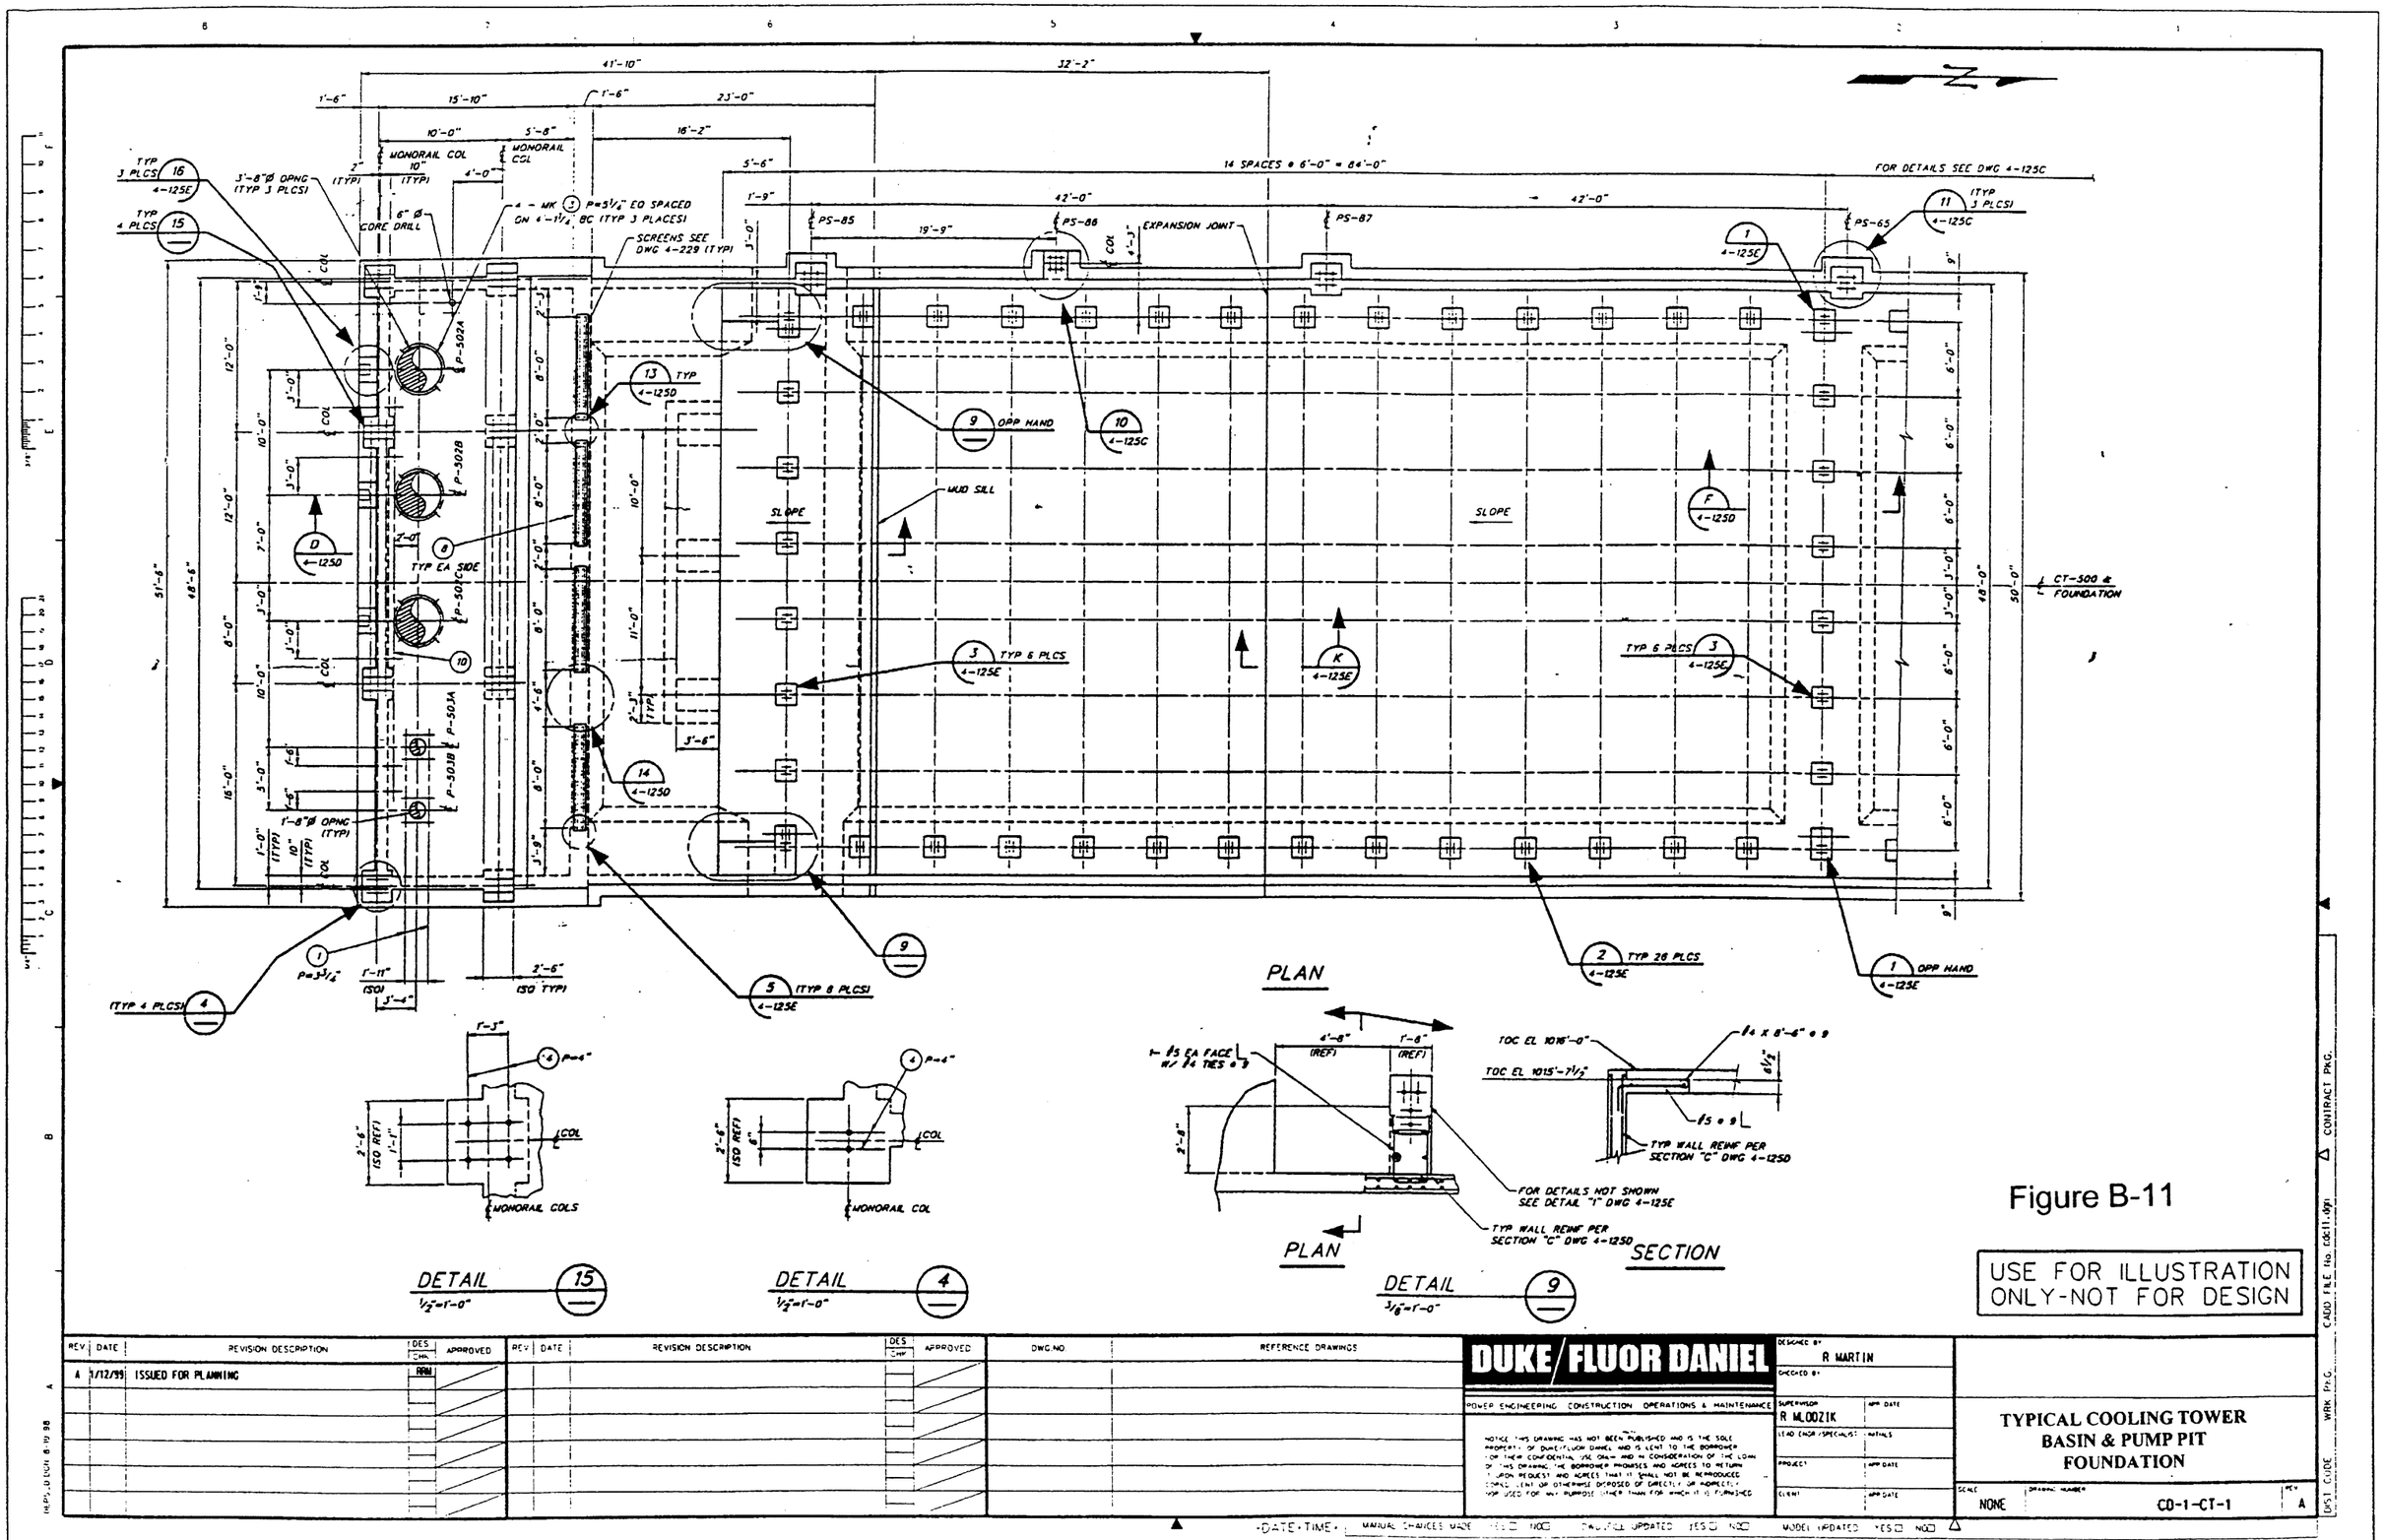

Figure B-11

USE FOR ILLUSTRATION ONLY-NOT FOR DESIGN

REV	DATE	REVISION DESCRIPTION	DES CHK	APPROVED
A	1/12/99	ISSUED FOR PLANNING	RRM	

REV	DATE	REVISION DESCRIPTION	DES CHK	APPROVED

DWG NO	REFERENCE DRAWINGS

DUKE/FLUOR DANIEL

POWER ENGINEERING CONSTRUCTION OPERATIONS & MAINTENANCE

NOTICE: THIS DRAWING HAS NOT BEEN PUBLISHED AND IS THE SOLE PROPERTY OF DUKE/FLUOR DANIEL AND IS LENT TO THE BORROWER FOR THEIR CONFIDENTIAL USE ONLY AND IN CONSIDERATION OF THE LOAN OF THIS DRAWING THE BORROWER PROMISES AND AGREES TO RETURN IT UPON REQUEST AND AGREES THAT IT SHALL NOT BE REPRODUCED COPIED, LENT OR OTHERWISE DISPOSED OF DIRECTLY OR INDIRECTLY NOR USED FOR ANY PURPOSE OTHER THAN FOR WHICH IT IS FURNISHED

DESIGNED BY: R MARTIN
CHECKED BY:
SUPERVISOR: R MLODZIK
LEAD ENGR/SPECIALIST:
PROJECT:
CLIENT:

TYPICAL COOLING TOWER BASIN & PUMP PIT FOUNDATION

SCALE: NONE
DRAWING NUMBER: CD-1-CT-1
REV: A

DATE-TIME: MANUAL CHANGES MADE YES NO DWG FILE UPDATED YES NO MODEL UPDATED YES NO

CONTRACT PKG. CADD FILE No. cdc11.dgn WRK PKG. DIST CODE