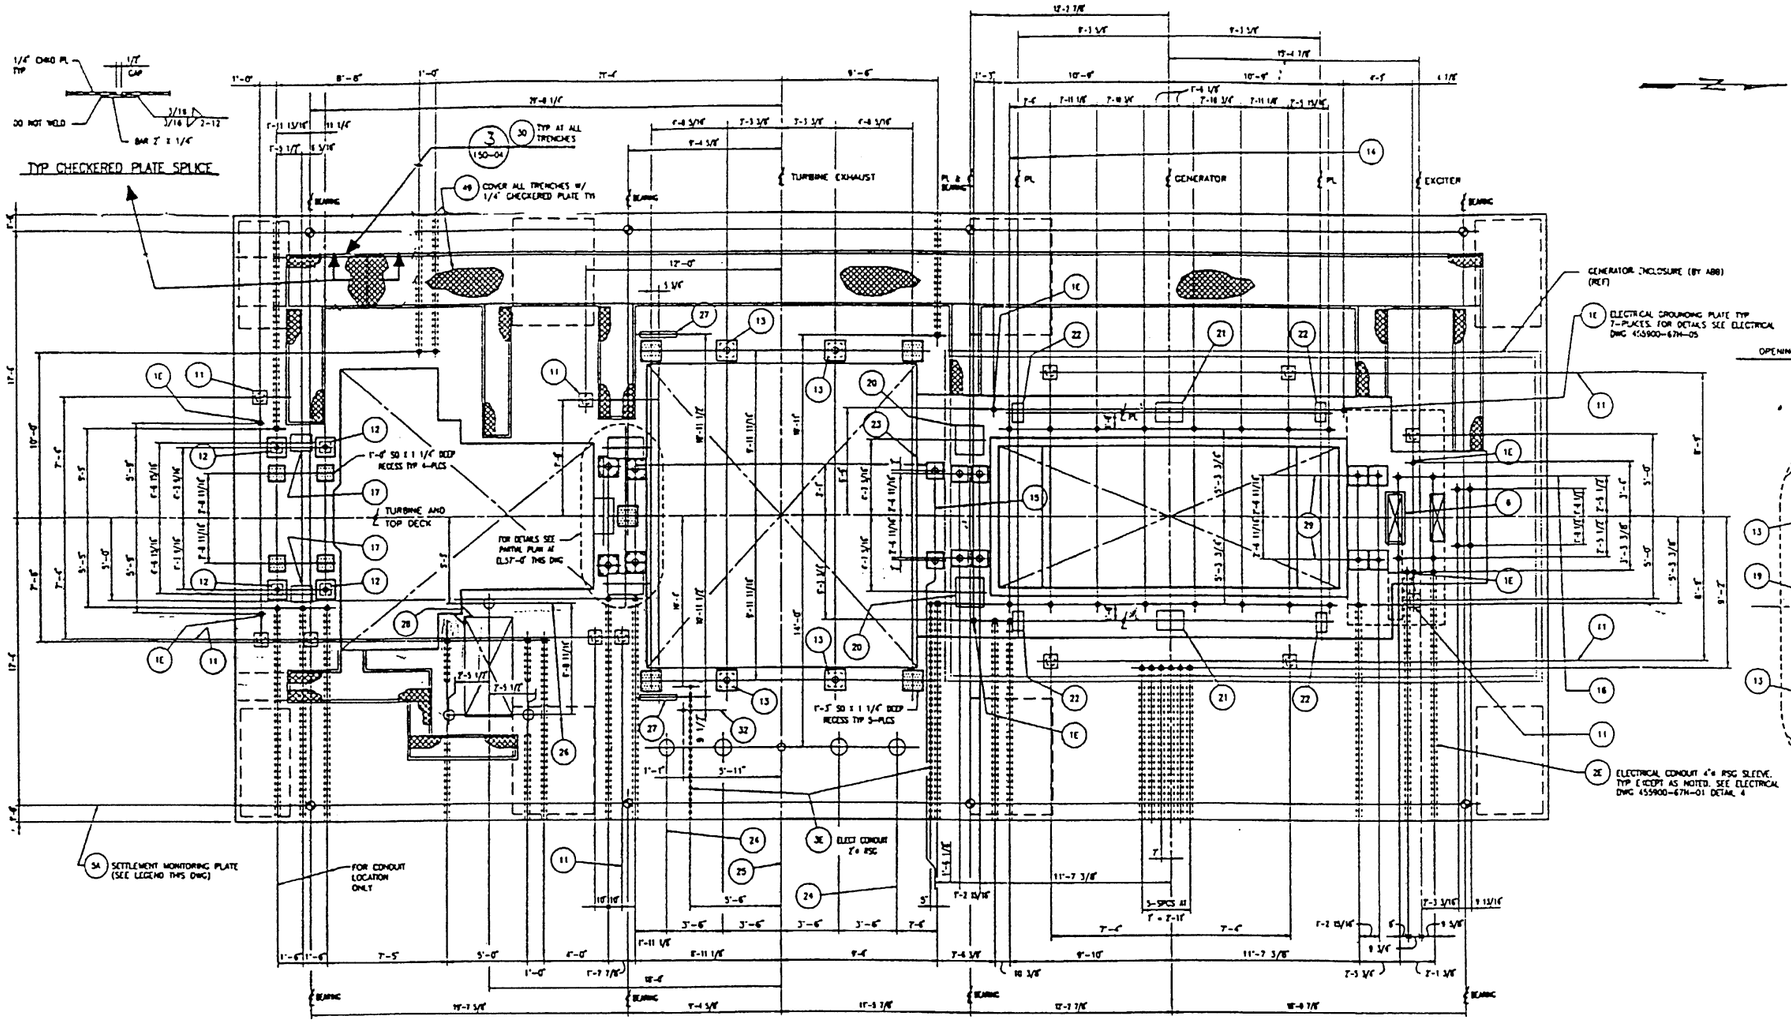

NOTE:
FOR FORMING DIMENSIONS NOT SHOWN SEE TOP DECK FORMING PLAN DWG 455900-150-13.

PEDESTAL DECK EMBEDMENT LOCATION PLAN AT EL.57'-0"

SCALE: 1/4"=1'-0"

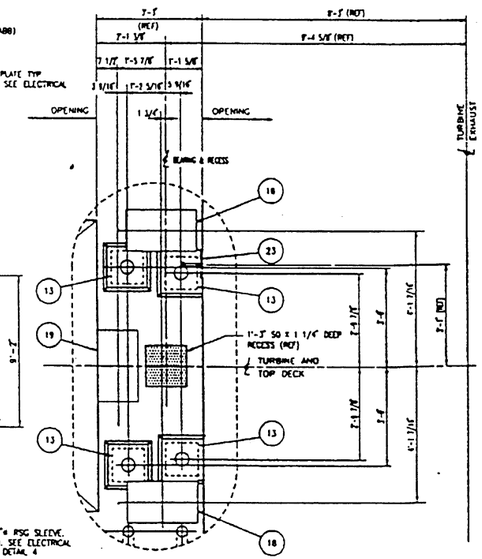

PARTIAL PLAN AT EL.57'-0"

SCALE: 1/2"=1'-0"

NOTES:

1. FOR NOTES SEE DRAWING 455900-150-12.
2. ALL EMBEDED ITEMS TO BE IN PLACE PRIOR TO PLACING CONC. INCLUDING GROUND PLATES, LUGS & WIRE, CONDUIT, BOLTS AND PIPE SLEEVES.
3. FOR ELECTRICAL EMBEDDED MATERIAL SEE ELECTRICAL BILL OF MATERIAL 67H-01.
4. FOR ELECTRICAL UNDERGROUND & GROUNDING PLAN SEE DWG 455900-67H-05.
5. FIELD ENLARGE, AS REQUIRED ADJACENT OR OVERLAPPING RECESSES.
6. STRUCTURAL STEEL FABRICATOR SHALL MASK OUTSIDE SURFACE OF ALL EMBED PLATES (OUTSIDE OF CONCRETE), TO PREVENT GALVANIZING. TO SHALL FINISH SURFACE WITH AN "ORGANIC ZINC RICH COATING" PER SPECIFICATION 4559-80-7 AFTER INSTALLATION OF EQUIPMENT.
7. GROUTING REQUIREMENTS FOR ANCHOR BOLTS/BOXES, RECESSES AND AT EMBED PLATES IN TOP DECK ARE TO BE SUPPLIED AND INSTALLED BY ABB WITH SIKADUR 42 CASTABLE GROUT AND SIKADUR 41 CEMENT.

LEGEND:

- INDICATES 1/4" CHECKERED PLATE
- INDICATES CONC RECESS (NO EMBEDS AT THESE LOCATIONS)
- (XX) INDICATES EMBED MK NO. (SEE BILL OF MATERIAL & DETAIL DWGS 150-19 & 150-20 FOR DETAILS)
- (S) SETTLEMENT MONITORING PLATE SUPPLIED BY ABB AND INSTALLED BY FCL
  4—REQUIRED EAST SIDE AND
  4—REQUIRED WEST SIDE (8—TOTAL)

Figure B-5

USE FOR ILLUSTRATION ONLY-NOT FOR DESIGN

REV.	DATE	REVISION DESCRIPTION	DES. CHK.	APPROVED
A	11/12/99	ISSUED FOR PLANNING	RRM	

REV	DATE	REVISION DESCRIPTION	DES CHK	APPROVED

DWG NO	REFERENCE DRAWINGS

DUKE/FLUOR DANIEL

POWER ENGINEERING CONSTRUCTION OPERATIONS & MAINTENANCE

NOTICE: THIS DRAWING HAS NOT BEEN PUBLISHED AND IS THE SOLE PROPERTY OF DUKE/FLUOR DANIEL AND IS LENT TO THE BORROWER FOR NON-COMMERCIAL USE ONLY. NO REPRODUCTION OF THE DATA OF THIS DRAWING THE BORROWER PROMISES AND AGREES TO RETURN UPON REQUEST AND AGREES THAT IT SHALL NOT BE REPRODUCED, COPIED, LENT OR OTHERWISE DISCLOSED DIRECTLY OR INDIRECTLY NOR USED FOR ANY PURPOSE OTHER THAN FOR WHICH IT IS FURNISHED.

DESIGNED BY: R MARTIN
CHECKED BY:
SUPERVISOR: R M.ODZIK — APP DATE
LEAD ENGR (SPECIALTY) — INITIALS
PROJECT — APP DATE
CLIENT — APP DATE

TYPICAL STG FOUNDATION

SCALE: NONE | DRAWING NUMBER: CD-1-ST-2 | REV: A

CONTRACT DWG. | CADD FILE No. 0812-1071 | WRK. PKG. | DIST CODE

LAST PLOTTED 8-12-99 | MAJOR CHANGES MADE | MODEL UPDATED