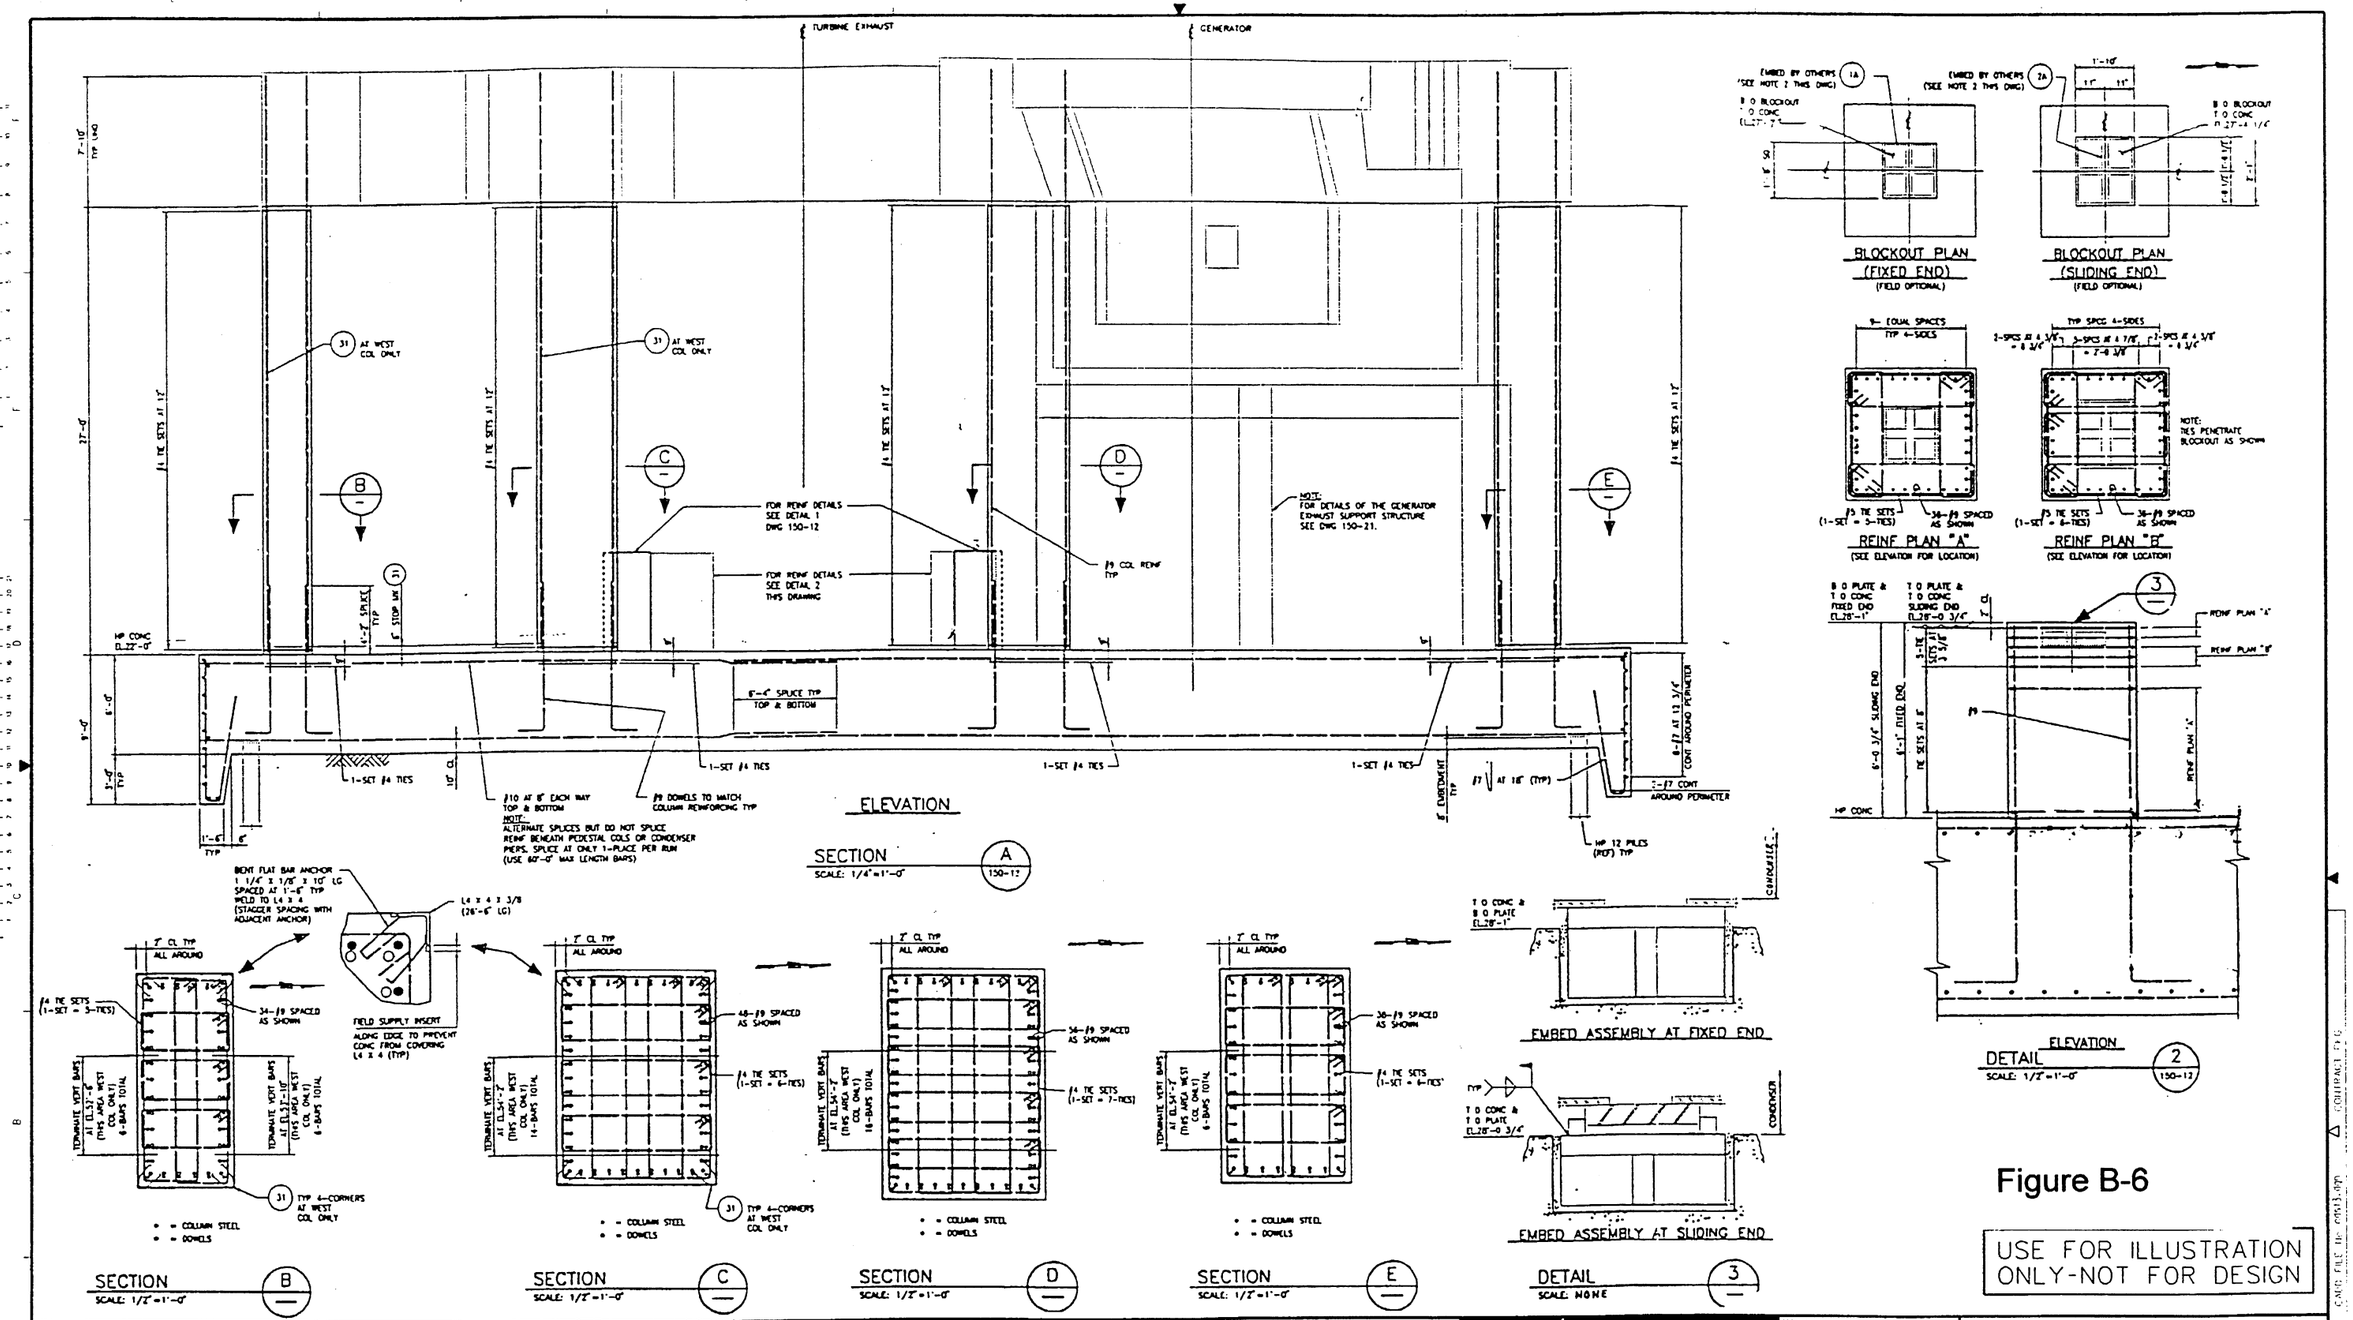


Figure B-6

USE FOR ILLUSTRATION ONLY-NOT FOR DESIGN

| REV | DATE | REVISION DESCRIPTION | DES CHK | APPROVED |
|---|---|---|---|---|
| A | 3/12/99 | ISSUED FOR PLANNING | RRM | |

| REV | DATE | REVISION DESCRIPTION | DES CHK | APPROVED |
|---|---|---|---|---|

| DWG NO. | REFERENCE DRAWINGS |
|---|---|

**DUKE/FLUOR DANIEL**

POWER ENGINEERING CONSTRUCTION OPERATIONS & MAINTENANCE

NOTICE: THIS DRAWING HAS NOT BEEN PUBLISHED AND IS THE SOLE PROPERTY OF DUKE/FLUOR DANIEL AND IS LENT TO THE BORROWER FOR THEIR CONFIDENTIAL USE IN MAKING CONSIDERATION OF THE LOAN OF THIS DRAWING. THE BORROWER HEREBY AGREES TO RETURN, UPON REQUEST AND NOT TO COPY, THIS DRAWING. NO REPRODUCED COPIES LEFT ON OTHERWISE DETAILED OR SPECIFICATIONS WORKSHEETS NOR USED FOR ANY PURPOSE OTHER THAN FOR WHICH IS FURNISHED.

DESIGNED BY: R MARTIN
CHECKED BY:
SUPERVISOR: R WLODZIK
LEAD ENGINEER/SPECIALIST:
PROJECT:
CLIENT:
APP DATE

TYPICAL STG FOUNDATION

SCALE: NONE
DRAWING NUMBER: CD-1-ST-3
REV: A