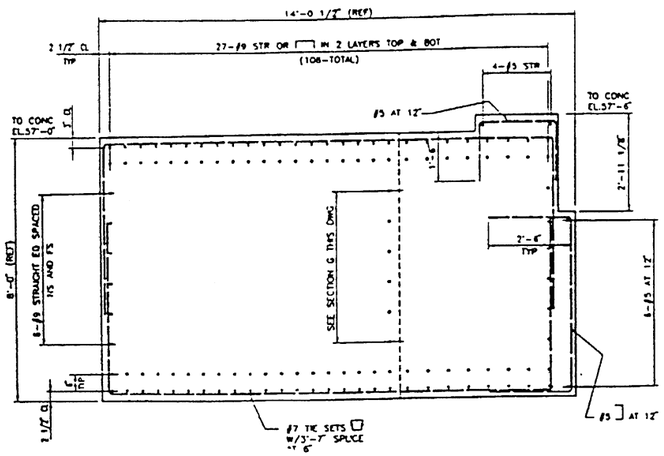

SECTION F
SCALE: 1/2"=1'-0"
150-13

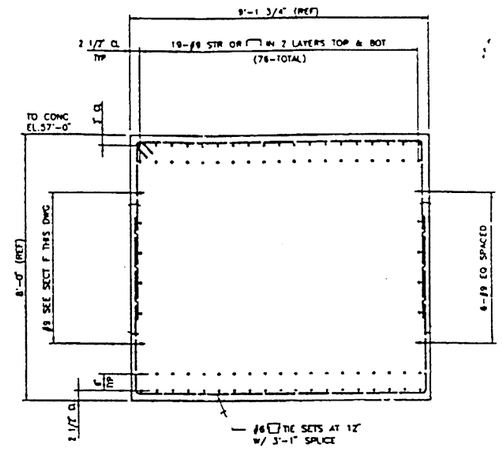

SECTION G
SCALE: 1/2"=1'-0"
150-13

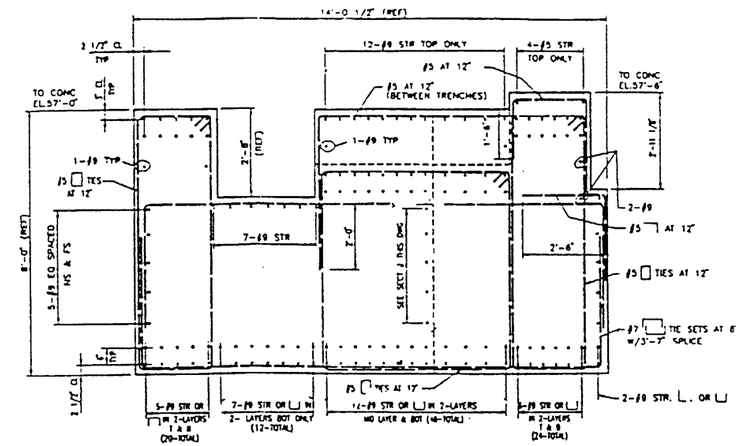

SECTION H
SCALE: 1/2"=1'-0"
150-13

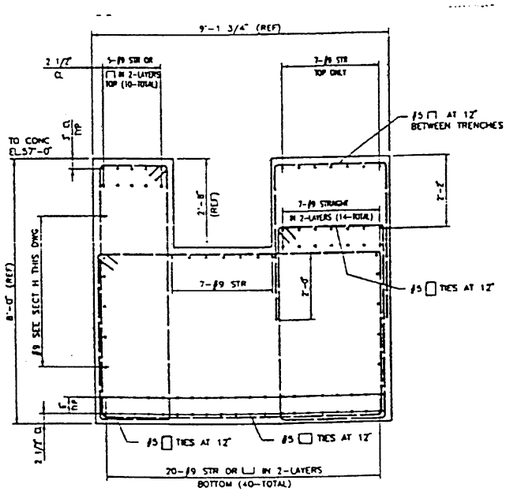

SECTION J
SCALE: 1/2"=1'-0"
150-13

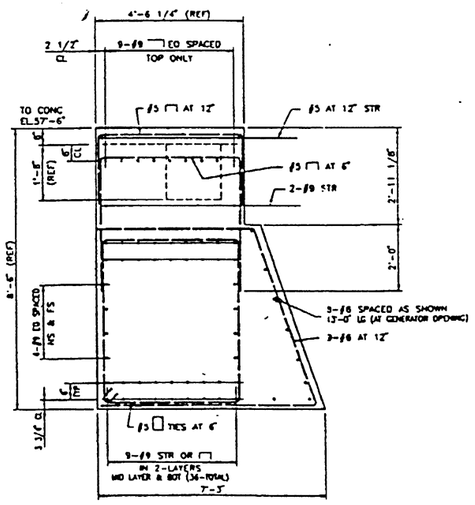

SECTION K
SCALE: 1/2"=1'-0"
150-13

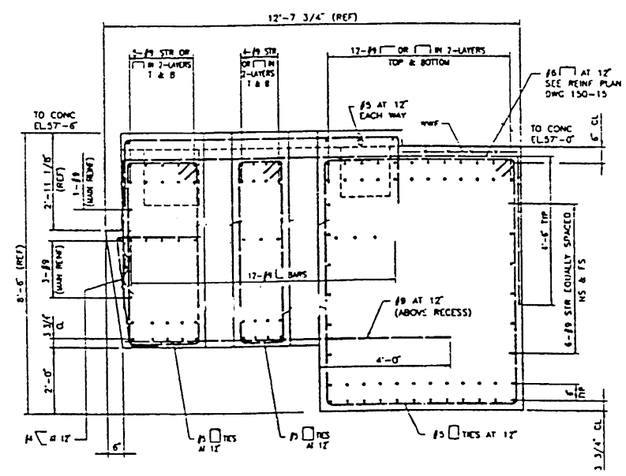

SECTION L
SCALE: 1/2"=1'-0"
150-13

Figure B-7

USE FOR ILLUSTRATION ONLY-NOT FOR DESIGN

REV	DATE	REVISION DESCRIPTION	DES CHK	APPROVED
A	8/12/99	ISSUED FOR PLANNING	RRM	

REV	DATE	REVISION DESCRIPTION	DES CHK	APPROVED

DWG NO.	REFERENCE DRAWINGS

DUKE/FLUOR DANIEL
POWER ENGINEERING CONSTRUCTION OPERATIONS & MAINTENANCE

NOTICE: THIS DRAWING HAS NOT BEEN PUBLISHED AND IS THE SOLE PROPERTY OF DUKE/FLUOR DANIEL AND IS LENT TO THE BORROWER FOR HIS CONFIDENTIAL USE AND IN CONSIDERATION OF THE LOAN OF THIS DRAWING THE BORROWER PROMISES AND AGREES TO RETURN IT ON REQUEST AND AGREES THAT IT SHALL NOT BE REPRODUCED, COPIED, LENT OR DISPOSED OF DIRECTLY OR INDIRECTLY NOR USED FOR MANUFACTURE FURNISHED

DESIGNED BY: R MARTIN
CHECKED BY:
SUPERVISOR: R MLODZIK — APP DATE
LEAD ENGR/SPECIALIST: — APP DATE
PROJECT: — APP DATE
DATE: — APP DATE

TYPICAL STG FOUNDATION

SCALE: NONE
DRAWING NUMBER: CD-1-ST-4
REV: A

CONTRACT PKG.
CADD FILE No. 00614.001
WBK PKG.
FIRST CODE

DATE - TIME - MANUAL CHANGES MADE — MODEL UPDATED