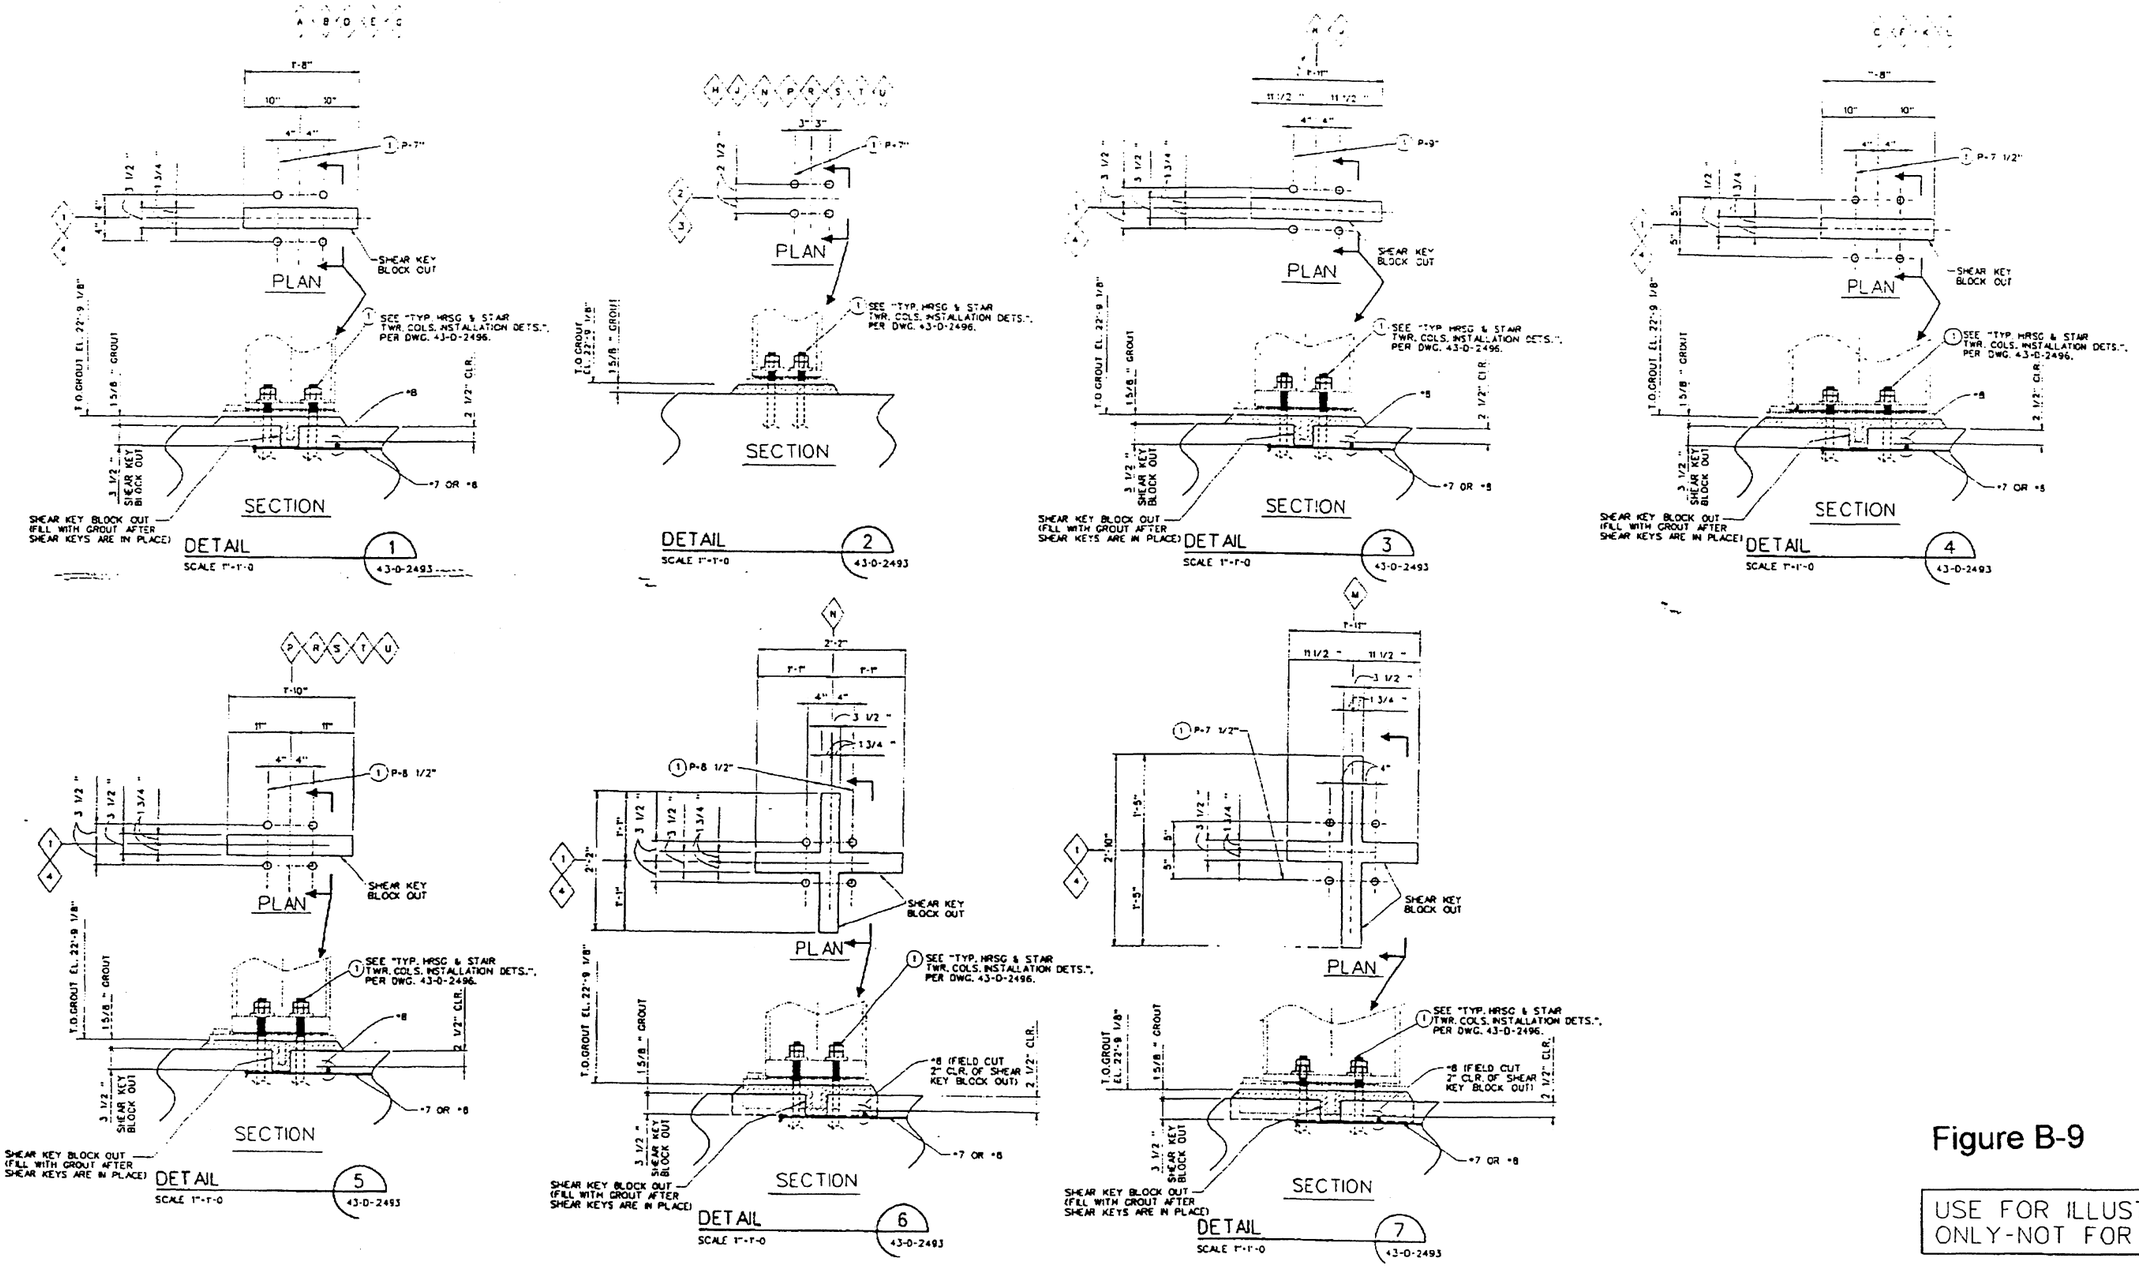

Figure B-9

USE FOR ILLUSTRATION ONLY-NOT FOR DESIGN

REV.	DATE	REVISION DESCRIPTION	DES CHK	APPROVED
A	11/12/99	ISSUED FOR PLANNING	RRM	

REV	DATE	REVISION DESCRIPTION	DES CHK	APPROVED

DWG NO.	REFERENCE DRAWINGS

DUKE/FLUOR DANIEL

POWER ENGINEERING CONSTRUCTION OPERATIONS & MAINTENANCE

DESIGNED BY: R MARTIN

SUPERVISOR: R WLODZIK

TYPICAL HRSG FOUNDATION

SCALE: NONE

DRAWING NUMBER: CO-1-HR-2

REV: A