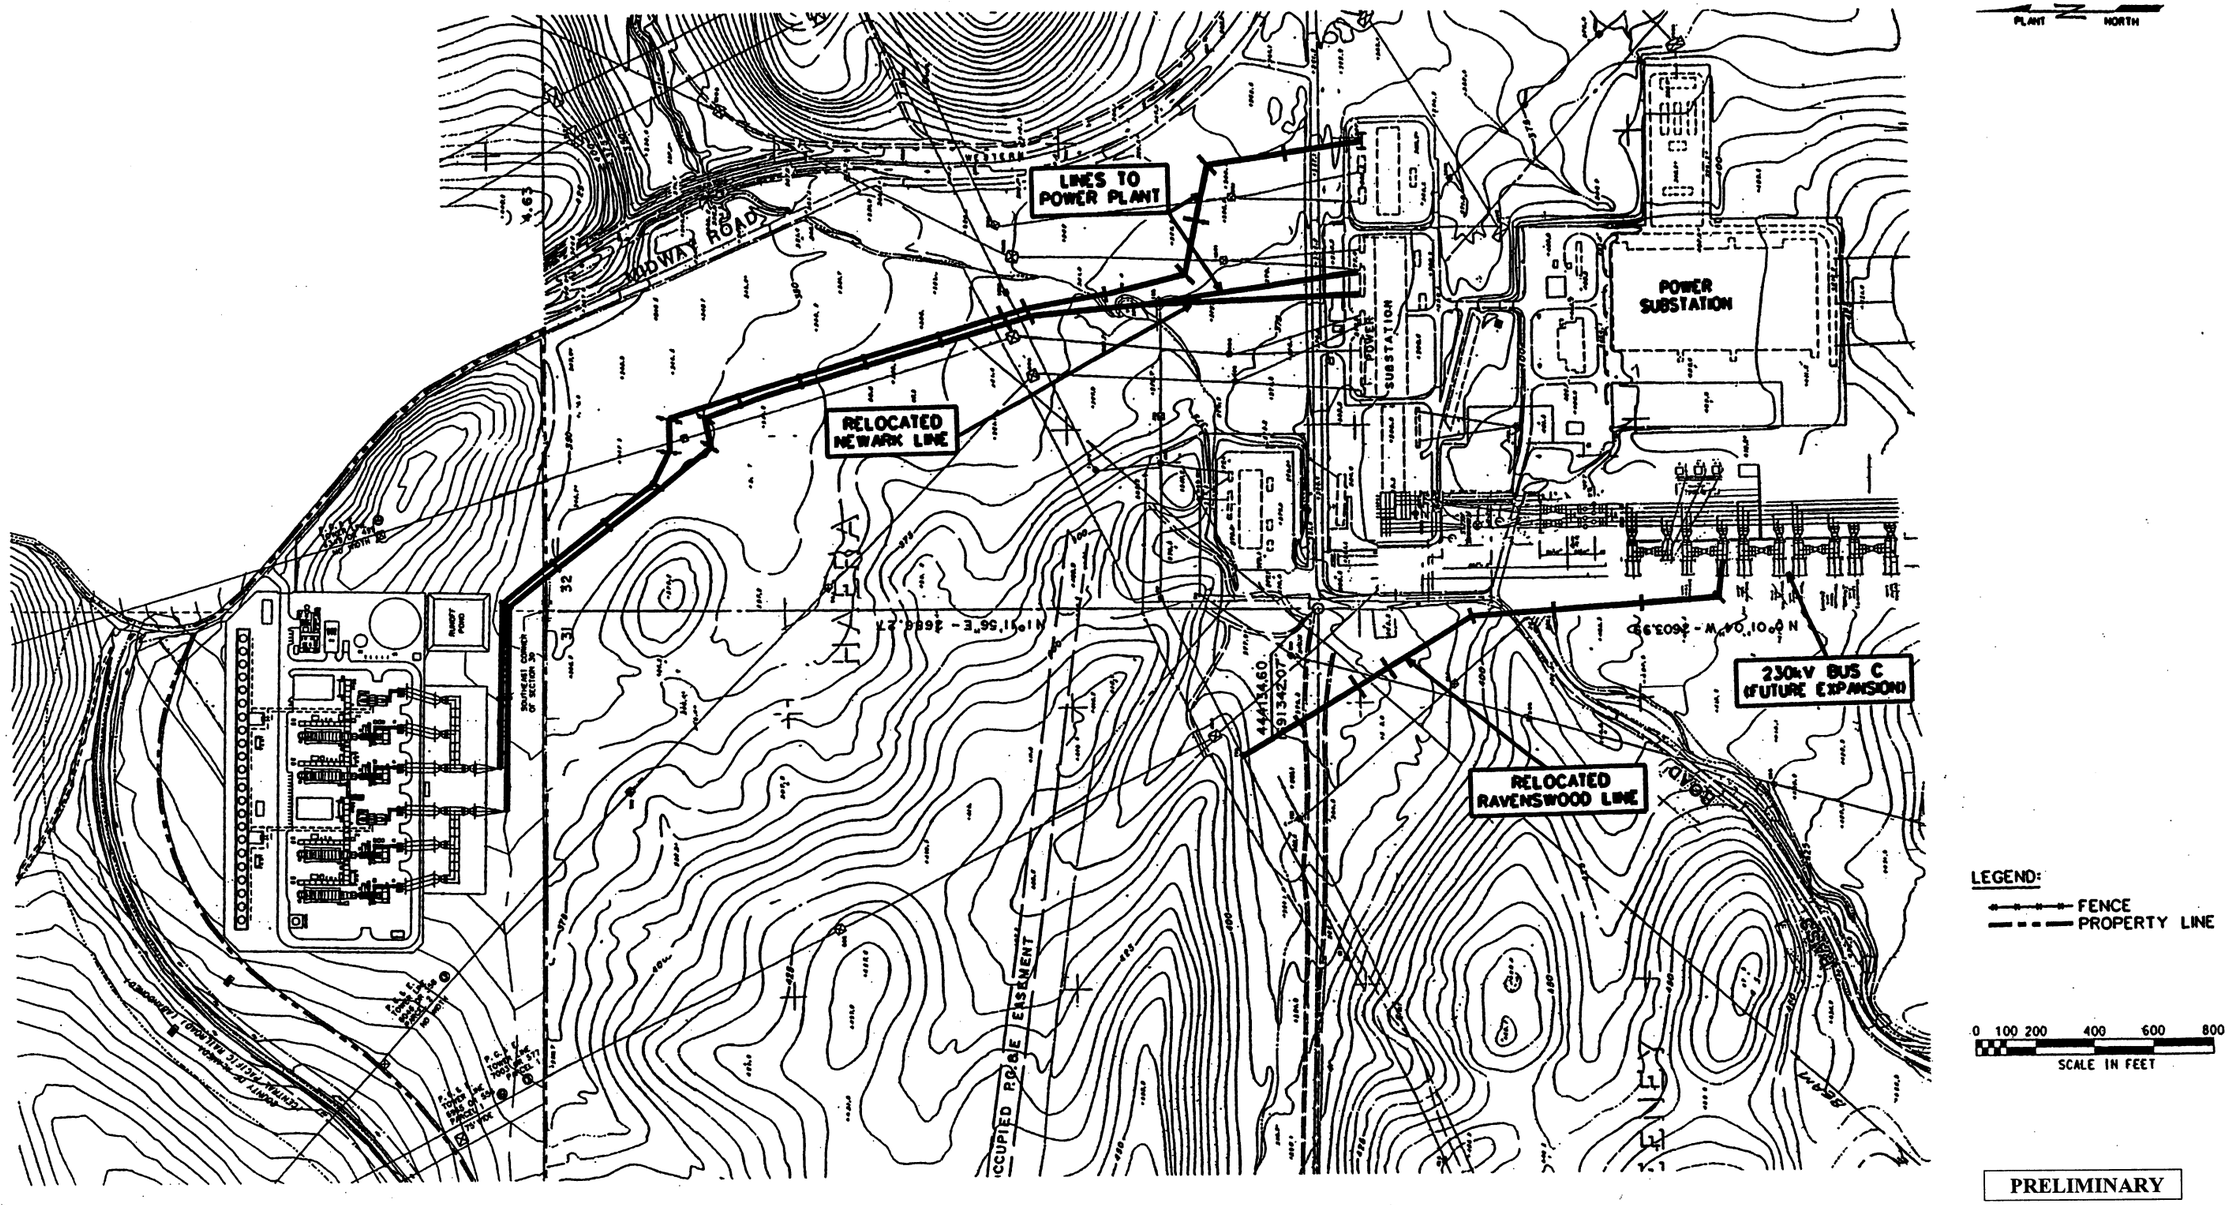

REV.	DATE	REVISION DESCRIPTION	DRWN / CHK.	LAYO / SYS	CSA / ELEC	ENGM / PROJ.
1	10-01-01	ISSUED FOR AFC	TQ			

DWG.NO.	REFERENCE DRAWINGS

RESERVED FOR PROFESSIONAL ENGINEER'S SEAL, IF APPLICABLE

DUKE/FLUOR DANIEL™

NOTICE: THIS DRAWING HAS NOT BEEN PUBLISHED AND IS THE SOLE PROPERTY OF DUKE/FLUOR DANIEL AND IS LENT TO THE BORROWER FOR THEIR CONFIDENTIAL USE ONLY, AND IN CONSIDERATION OF THE LOAN OF THIS DRAWING, THE BORROWER PROMISES AND AGREES TO RETURN IT UPON REQUEST AND AGREES THAT IT SHALL NOT BE REPRODUCED, COPIED, LENT OR OTHERWISE DISPOSED OF DIRECTLY OR INDIRECTLY, NOR USED FOR ANY PURPOSE OTHER THAN FOR WHICH IT IS FURNISHED.

	INITIALS/DATE
DRAWN BY B. NGUYEN	
CHECKED BY	
INSPECTED BY LAYOUT T. QUINLAN	9-4-01
INSPECTED BY SYSTEMS H. REINHART	
INSPECTED BY CSA	
INSPECTED BY ELECTRICAL	
ENGINEERING MANAGER	
PROJECT DIRECTOR Z. RAUSAVLJEVICH	

TESLA POWER PROJECT
MIDWAY POWER, LLC

Figure 3.6-2
Transmission Line Routing Plan

SCALE	PROJECT NUMBER	UNIT NO.	DOC TYPE	FUNC.	SUBJECT CODE	SEQ NO.	REV.
	414032	0	XM	5	0	01	1

Plot User USERNAME | Plot Date & Time $$$$DATE$TIME$$$$ | MANUAL CHANGES MADE - YES ☐ NO ☐ | DWG. FILE UPDATED - YES ☐ NO ☐ | MODEL UPDATED - YES ☐ NO ☐

DFD_D.DGN 01-22-01 A | DIST.CODE | WRK. PKG. | CADD FILE NO. xml_Ldgn | CONTRACT PKG.