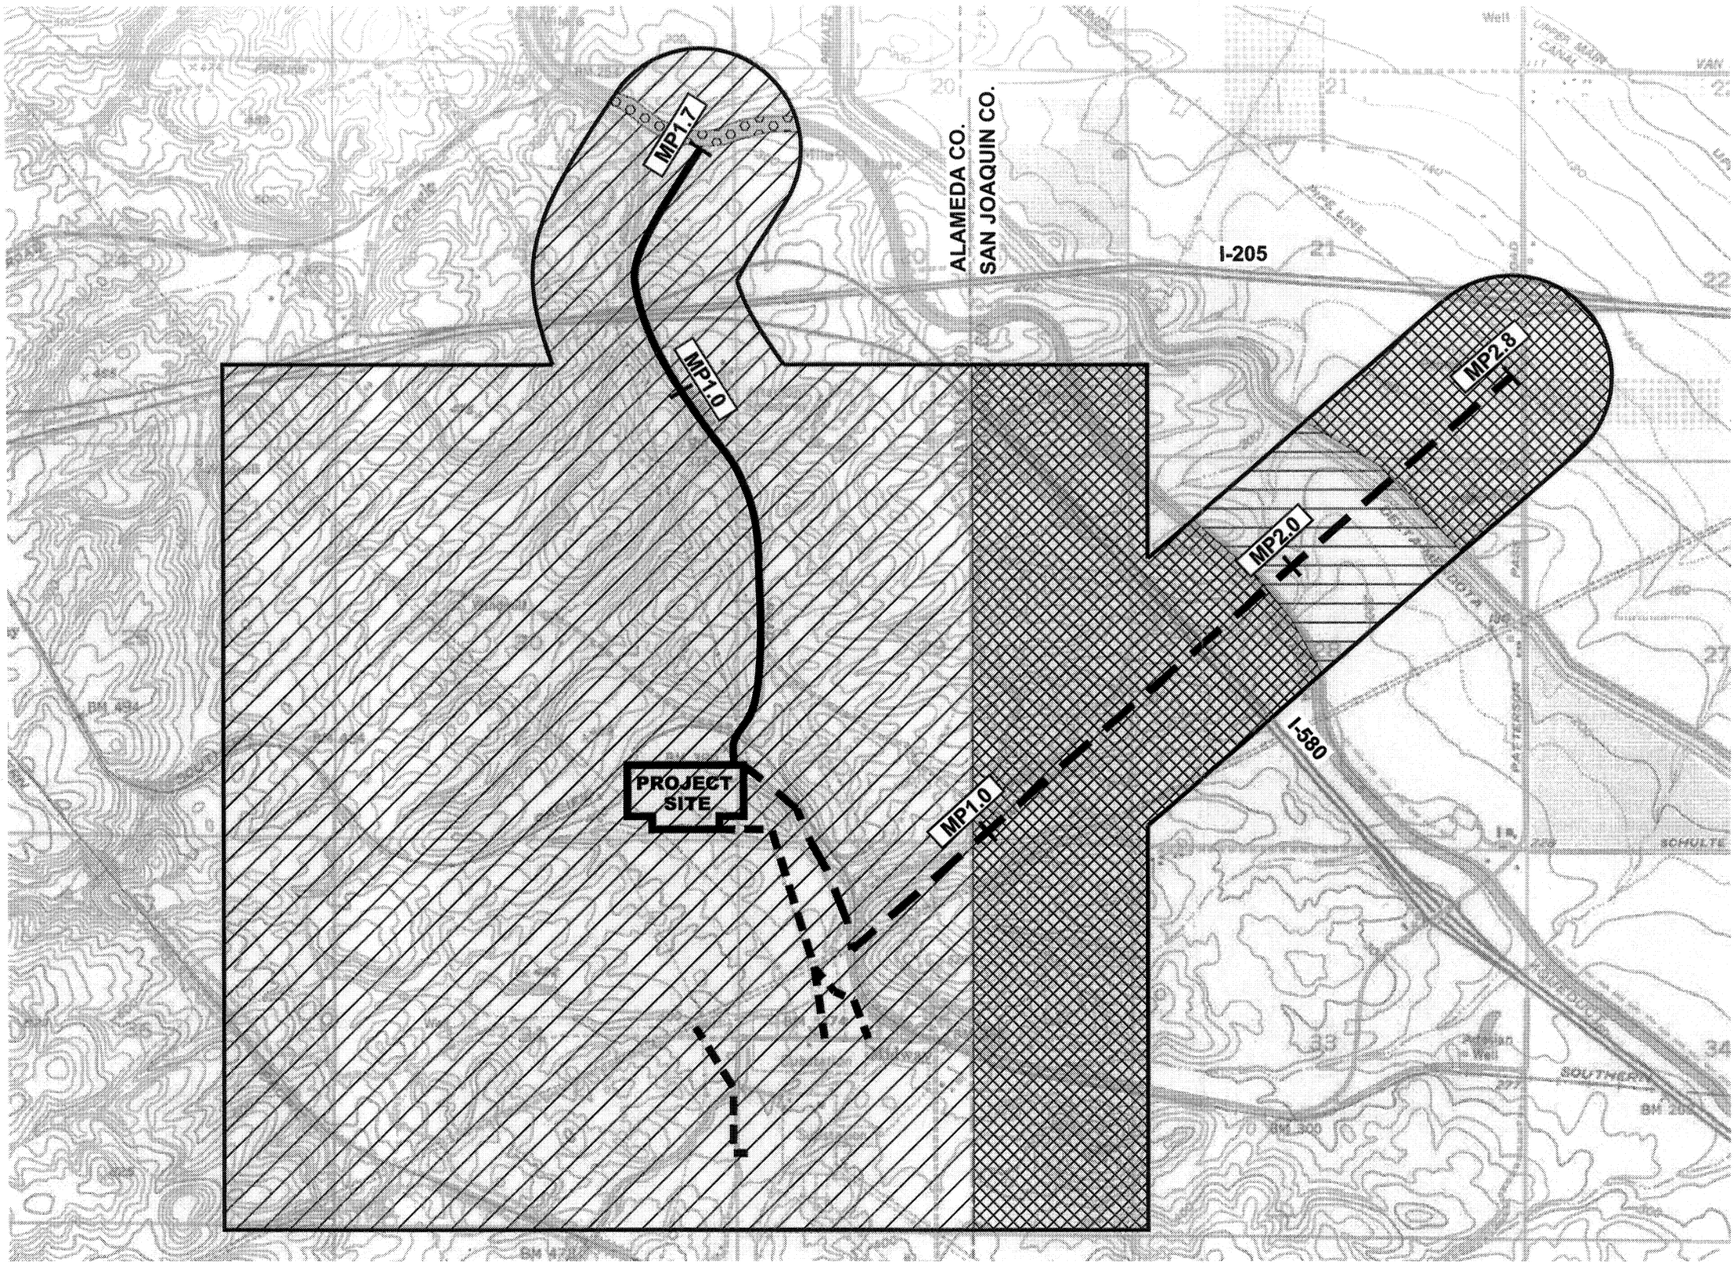

LEGEND

- WATER SUPPLY PIPELINE
- NATURAL GAS PIPELINE
- TRANSMISSION LINE

ALAMEDA EAST COUNTY AREA PLAN

- LARGE PARCEL AGRICULTURAL
- WATER MANAGEMENT

SAN JOAQUIN COUNTY GENERAL PLAN

- GENERAL AGRICULTURAL
- LIMITED INDUSTRIAL

0 1000 2000 4000

APPROXIMATE GRAPHIC SCALE IN FEET

Base map from USGS 7.5 Midway Quad (Scale 1:24,000)

TESLA POWER PROJECT
MIDWAY POWER, LLC

FIGURE 5.7-1

General Plan Land Use Designation

I:\2381-FPL MIDWAY\DWG\FIG57-1.DWG
PLOT/UPDATE: SEP 14 2001 09:34:48