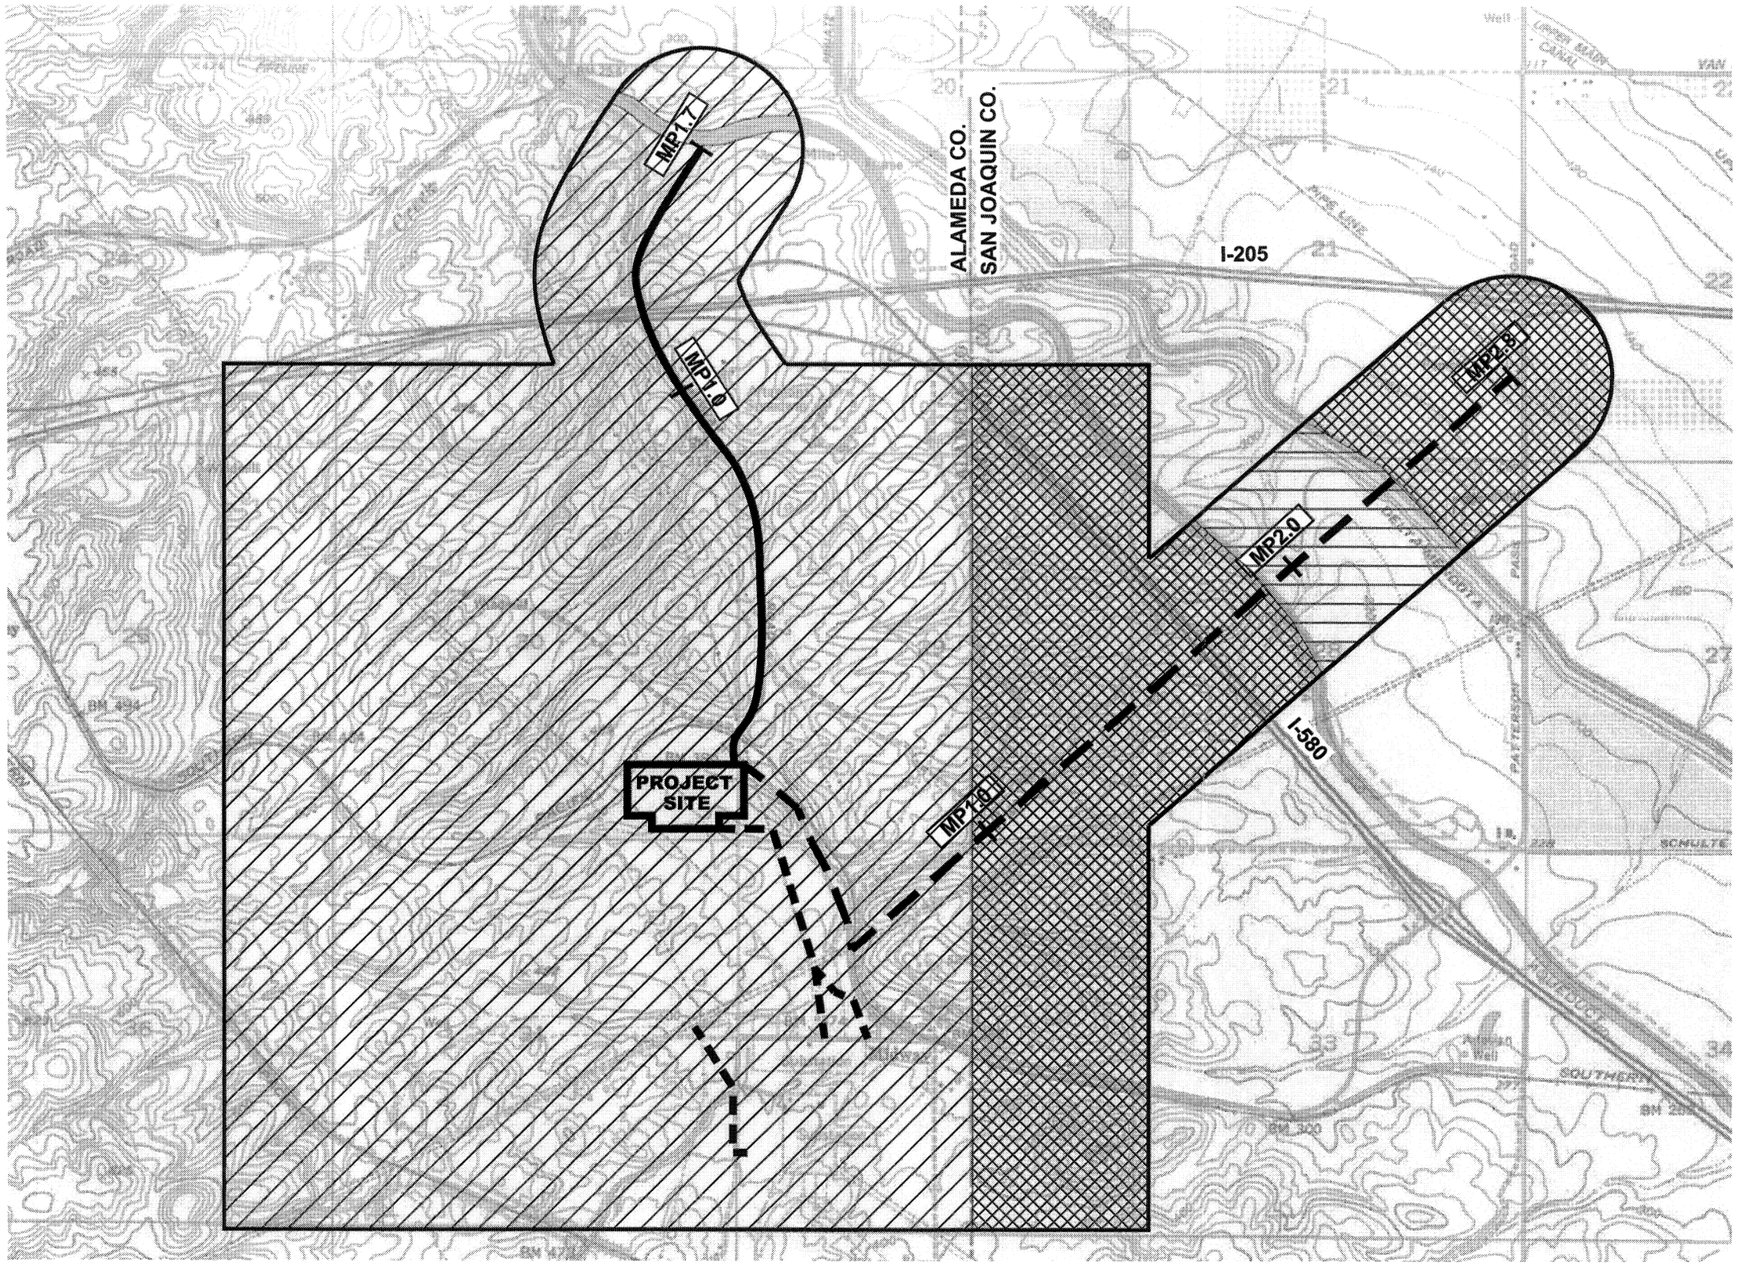

LEGEND

WATER SUPPLY PIPELINE

NATURAL GAS PIPELINE

TRANSMISSION LINE

ALAMEDA EAST COUNTY AREA PLAN

AGRICULTURE-MINIMUM PARCEL SIZE 160 ACRES (A-BE)

SAN JOAQUIN COUNTY GENERAL PLAN

GENERAL AGRICULTURAL-160 (AG160)

INDUSTRIAL (I-P)

0 1000 2000 4000

APPROXIMATE GRAPHIC SCALE IN FEET

Base map from USGS 7.5 Midway Quad (Scale 1:24,000)

TESLA POWER PROJECT
MIDWAY POWER, LLC

FIGURE 5.7-2

Zoning Districts Within the Project Area

I:\2381-FPL MIDWAY\DWG\FIG57-2.DWG
PLOT/UPDATE: SEP 14 2001 13:43:23