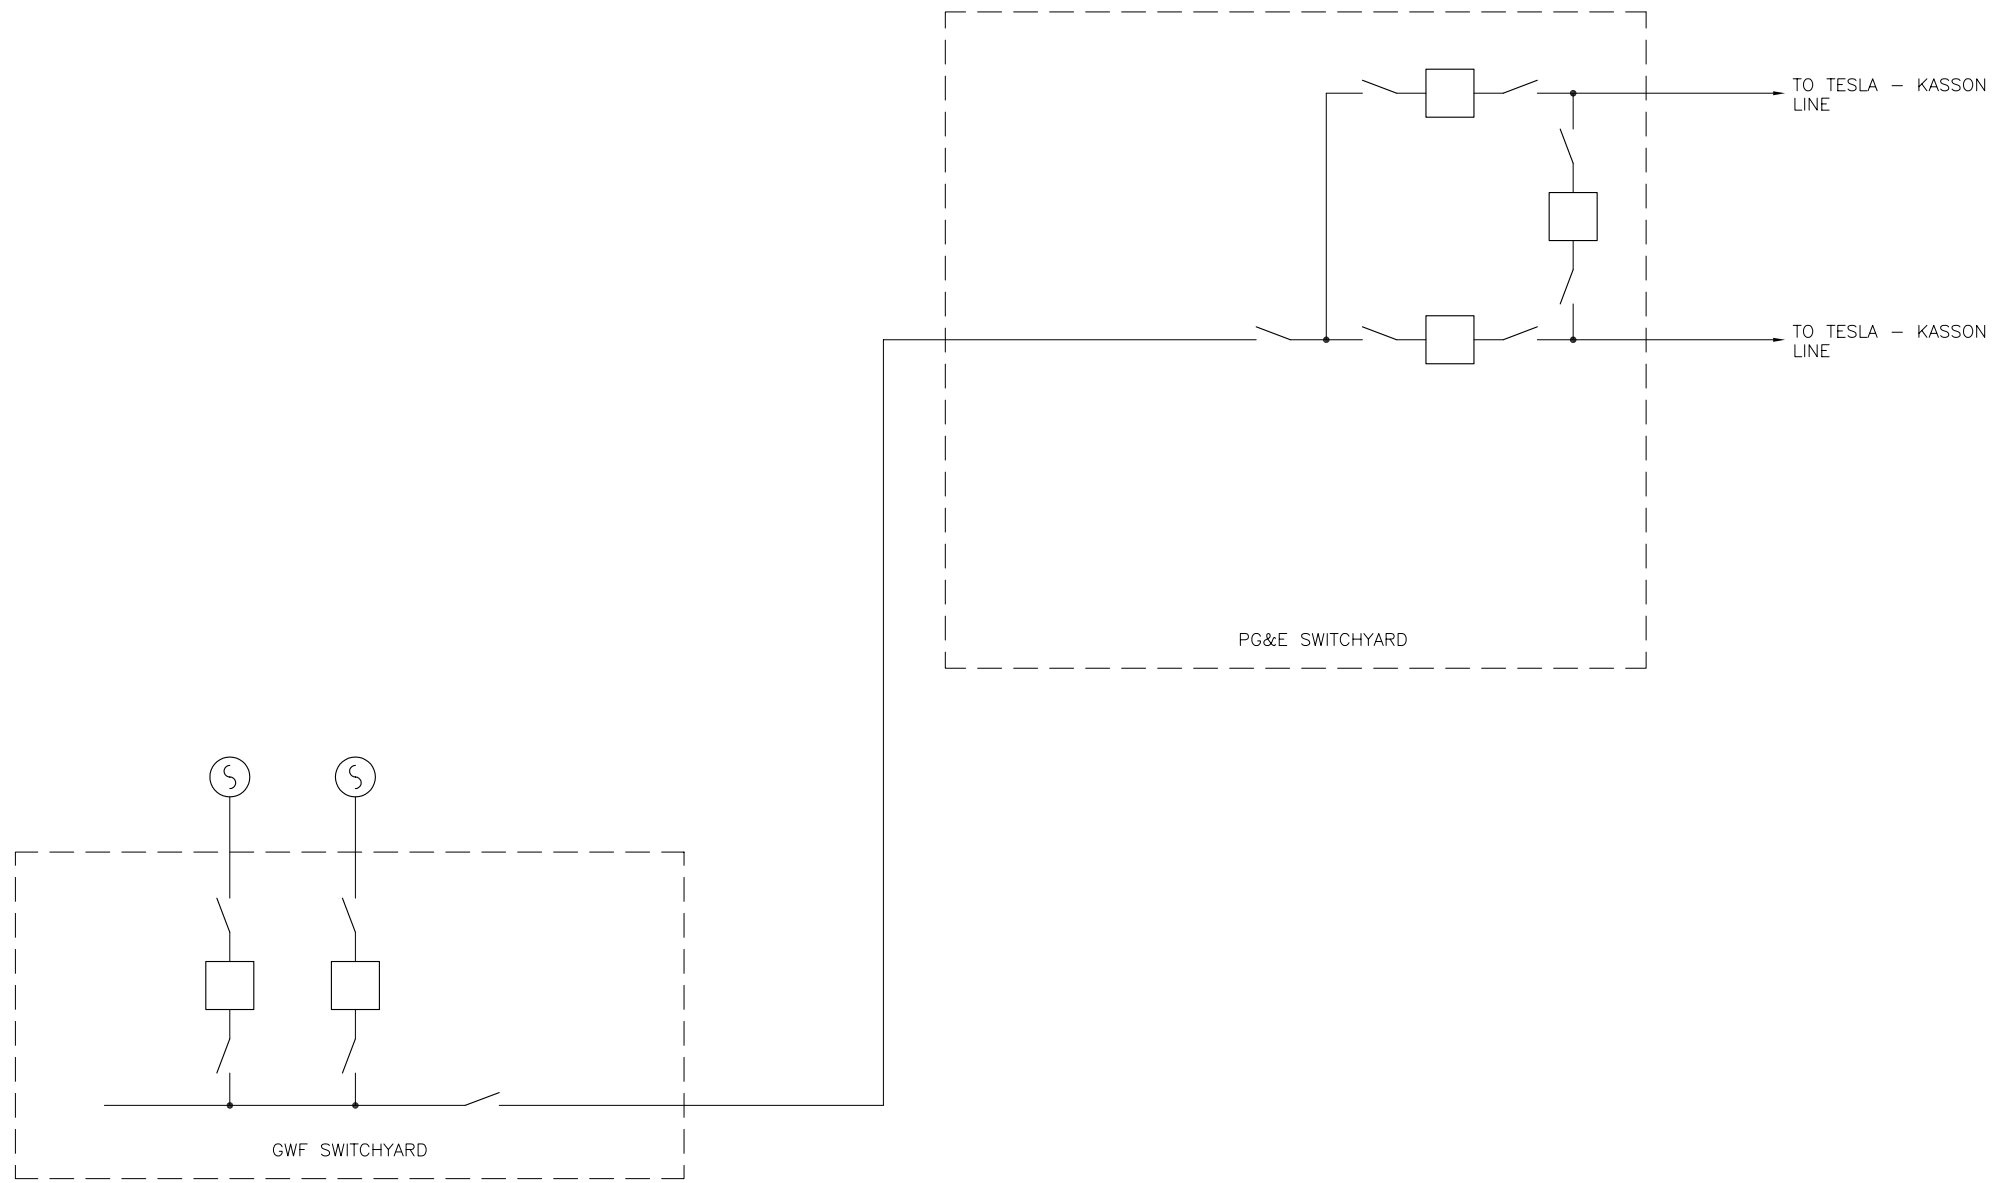

20' 0 20' 40'
1"=20'

NOT TO BE USED
FOR CONSTRUCTION

URS	GWF TRACY PEAKER PROJECT Project No. 51-00167032.00	115KV SWITCHYARD ONE-LINE DIAGRAM	Figure 6-1

J:\CADSHARED\GWF-energy\HERIETTA\SHEETS\FIG6-1.dwg 09/12/01