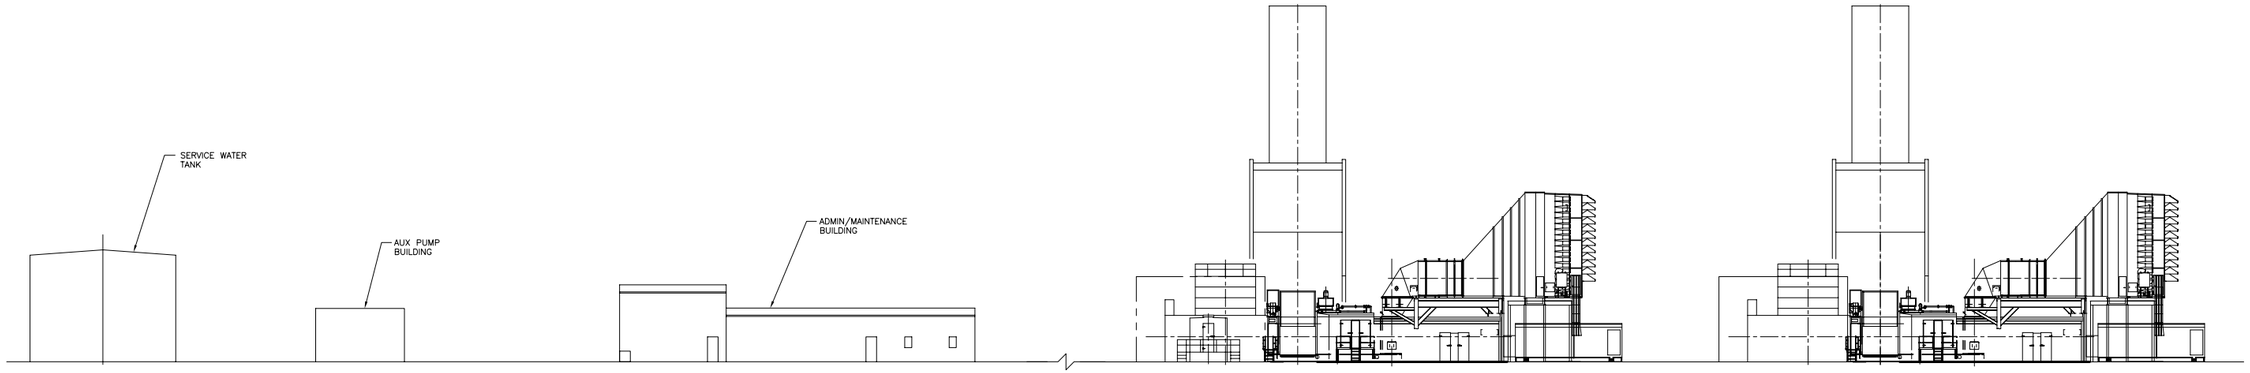

ELEVATION A–A
SCALE: 1/16" = 1'–0"
069389–SM–0011

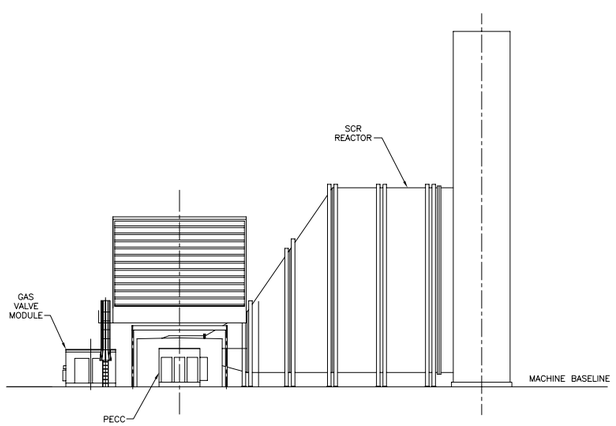

ELEVATION B–B
SCALE: 1/16" = 1'–0"
069389–SM–0011

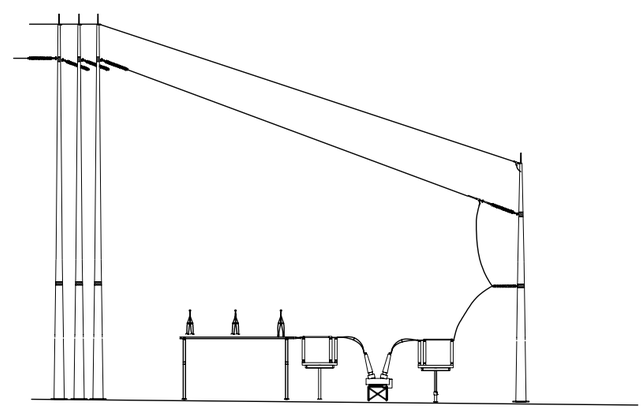

ELEVATION C–C
SCALE: 1/16"=1'–0"
069389–SM–0011

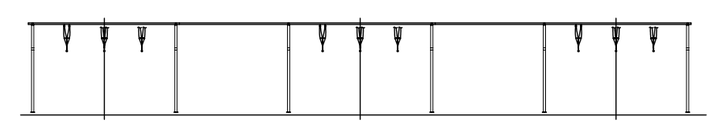

ELEVATION D–D
SCALE: 1/16"=1'–0"
069389–SM–0011

Project No. 51–00167032.00	GWF ENERGY LLC TRACY 230KV SWITCHYARD	ELEVATIONS AND SECTIONS	Figure 2–4
	URS		

J:\CADSHARED\GWF–ENERGY\DRAWINGS\FIG2–4.DWG 080101 14HALF.PCP