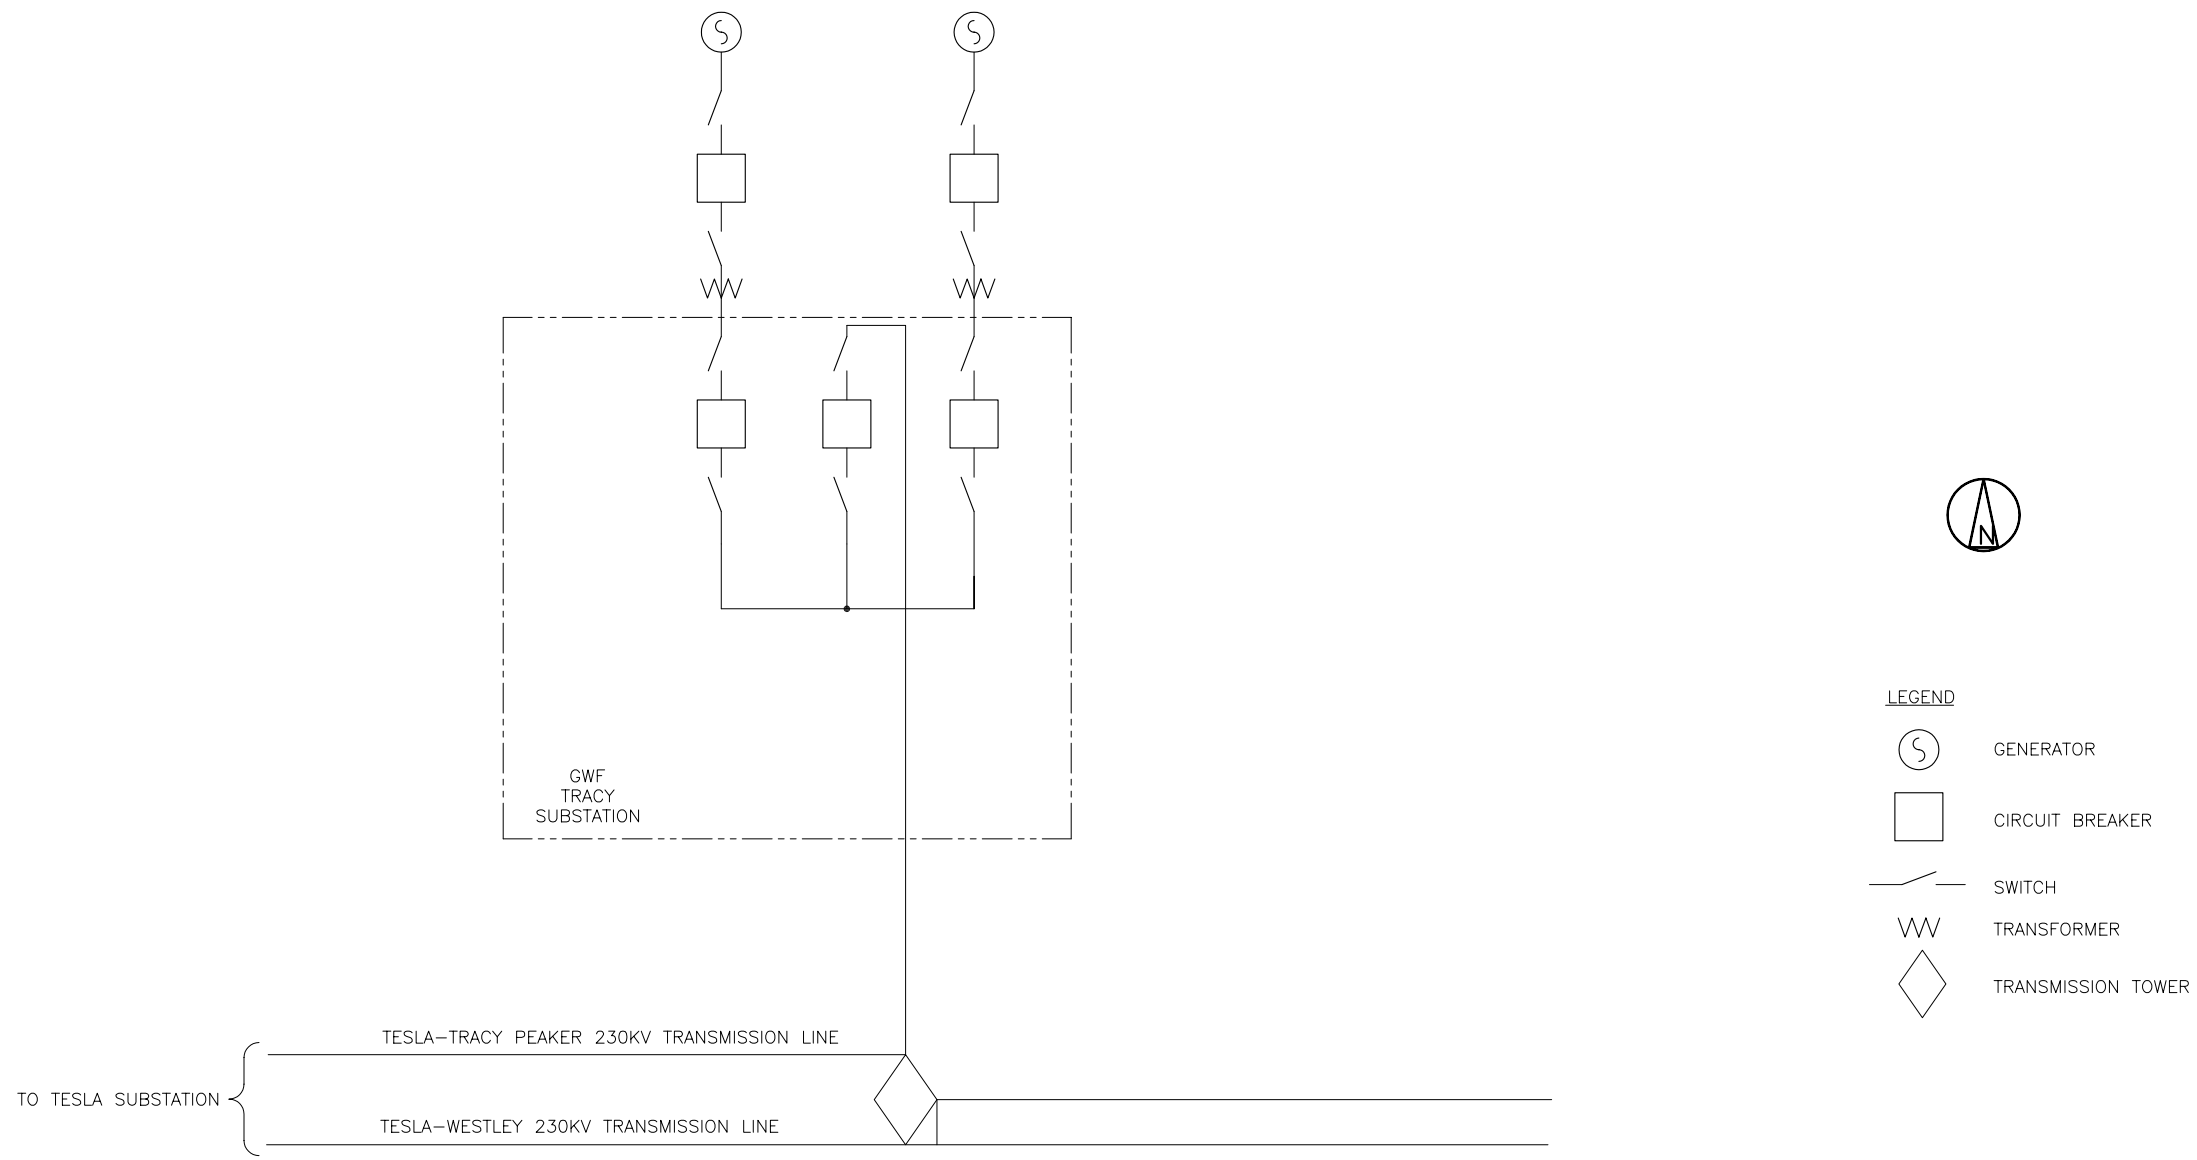

Project No. 51–00167032.00	GWF ENERGY LLC TRACY 230KV SWITCHYARD	PROJECT ONE LINE DIAGRAM	Figure 6–2
	URS		

J:\CADSHARED\GWF–ENERGY\DRAWINGS\FIG6–2.DWG 073101