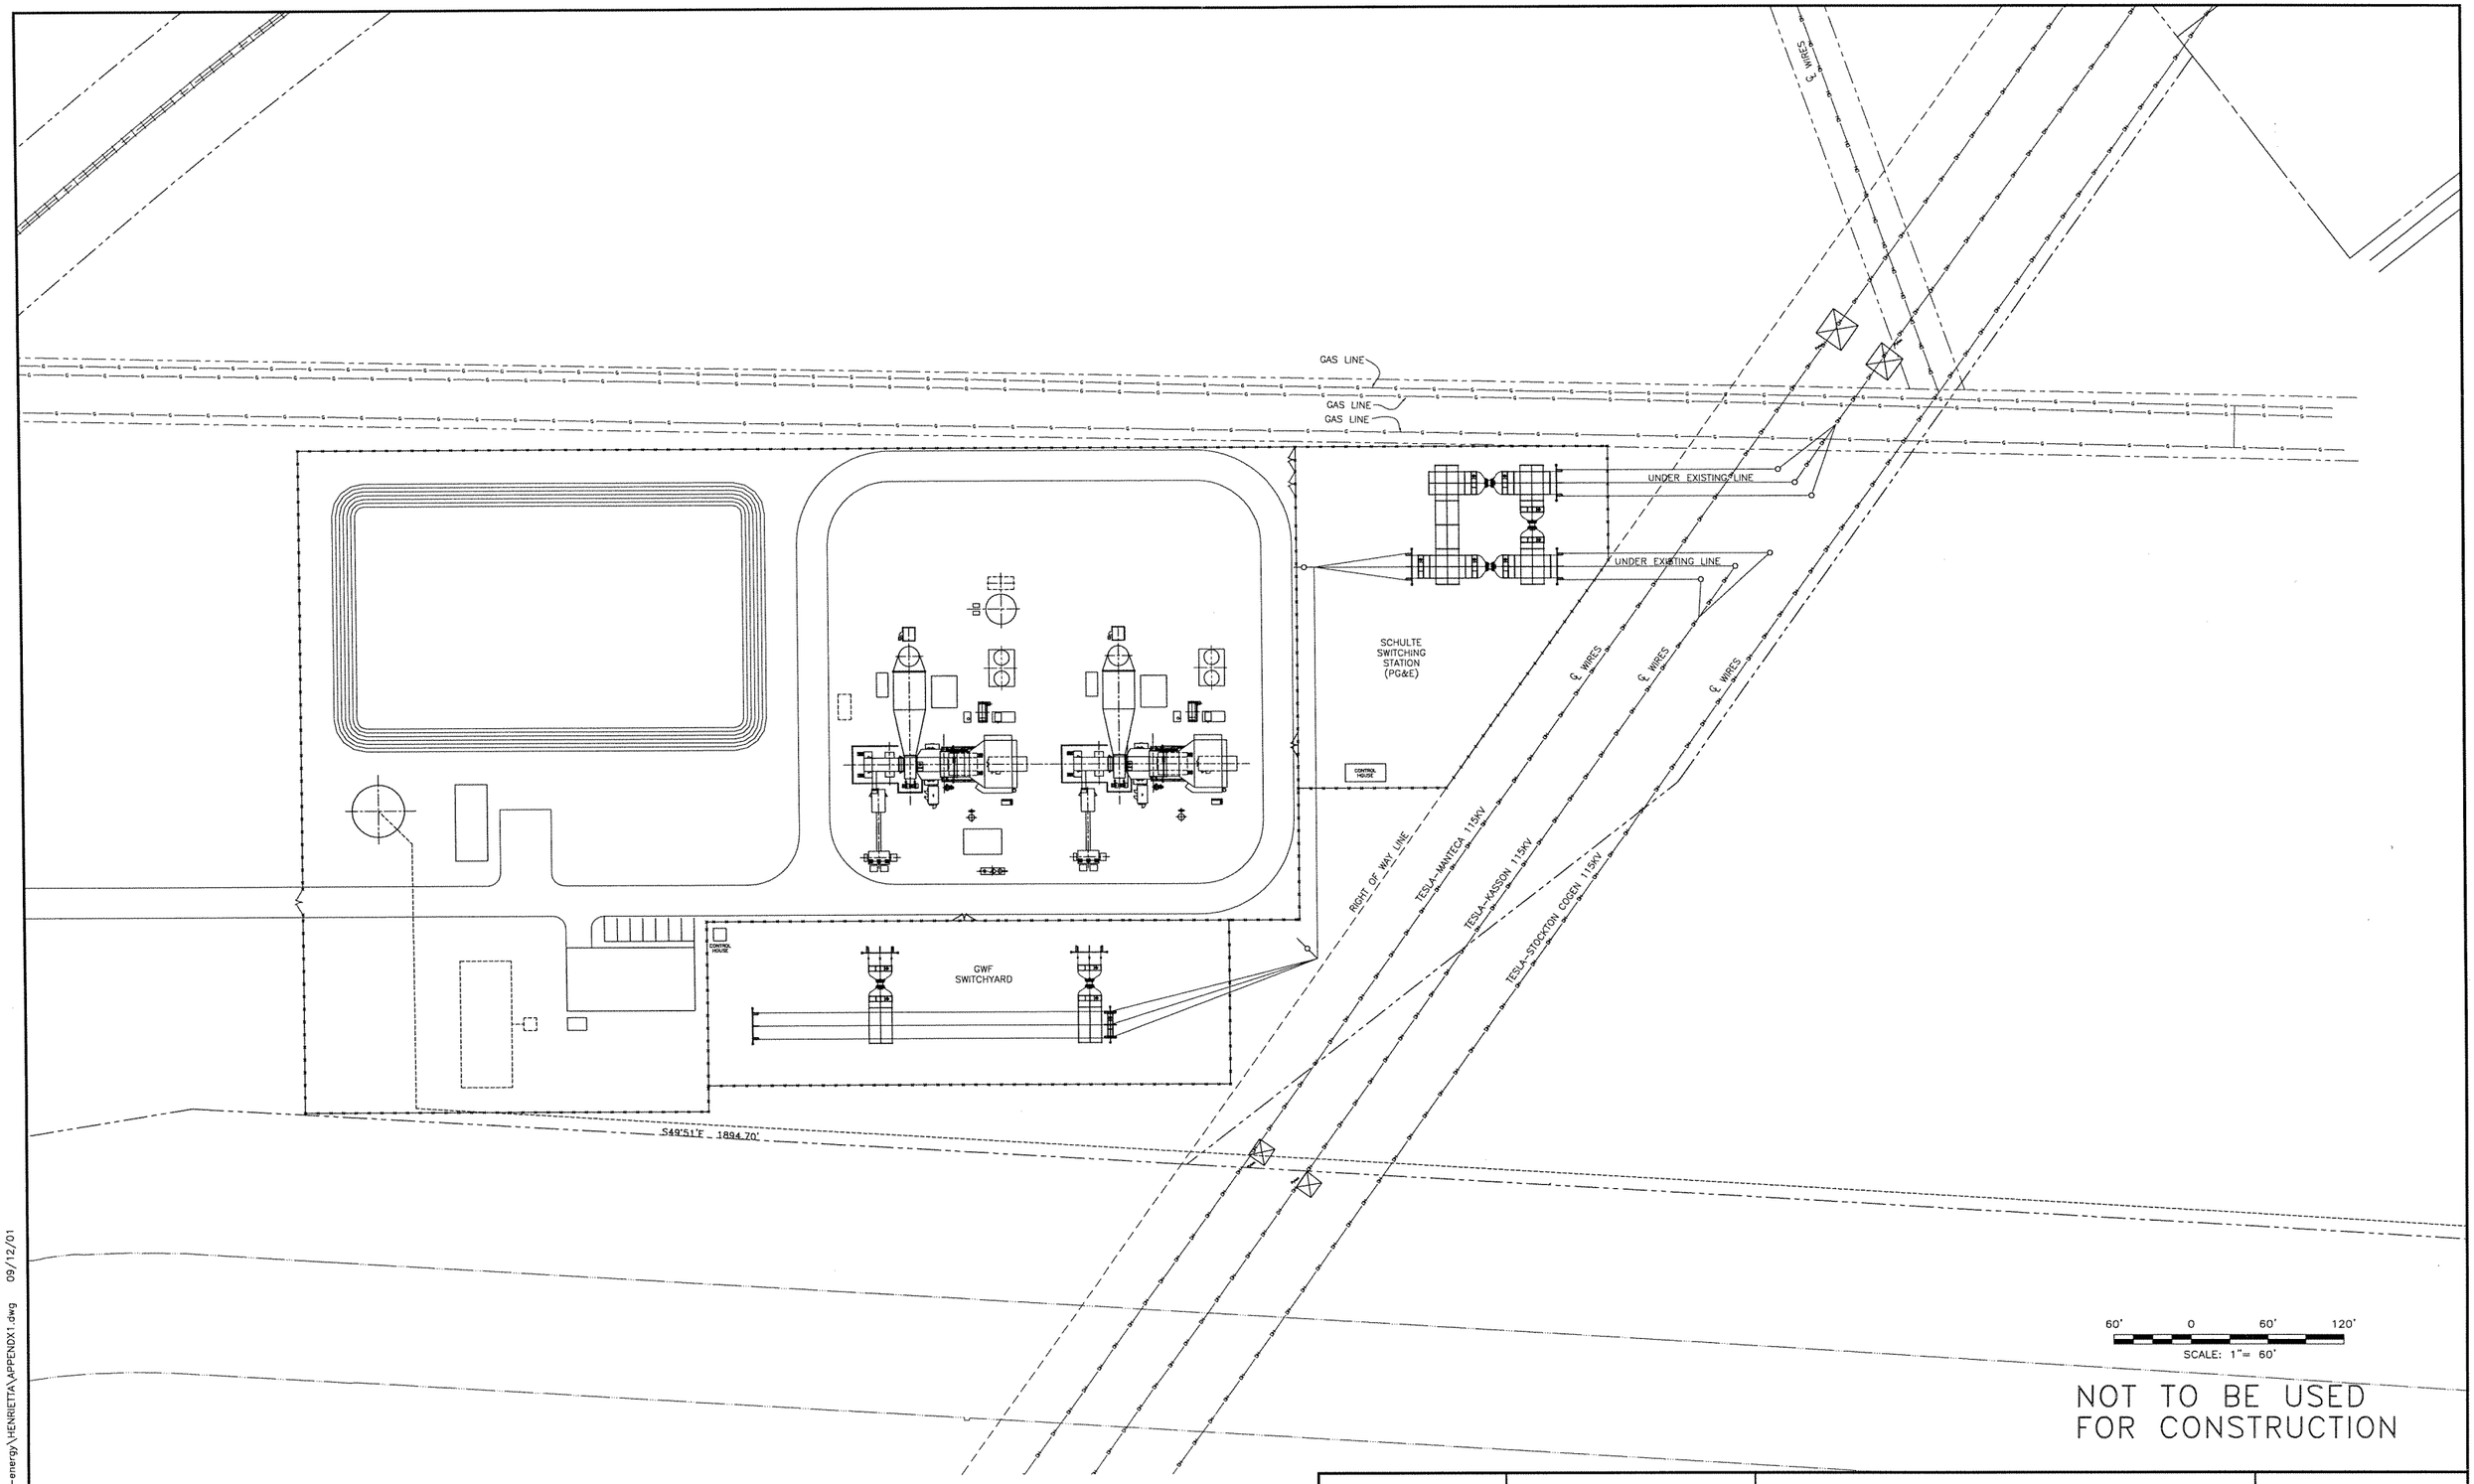

NOT TO BE USED FOR CONSTRUCTION

URS	GWF TRACY PEAKER PROJECT Project No. 51-00167032.00	115KV SWITCHYARD	APPENDIX A Figure 1

J:\CADSHARED\GWF-energy\HENRIETTA\APPENDX1.dwg 09/12/01