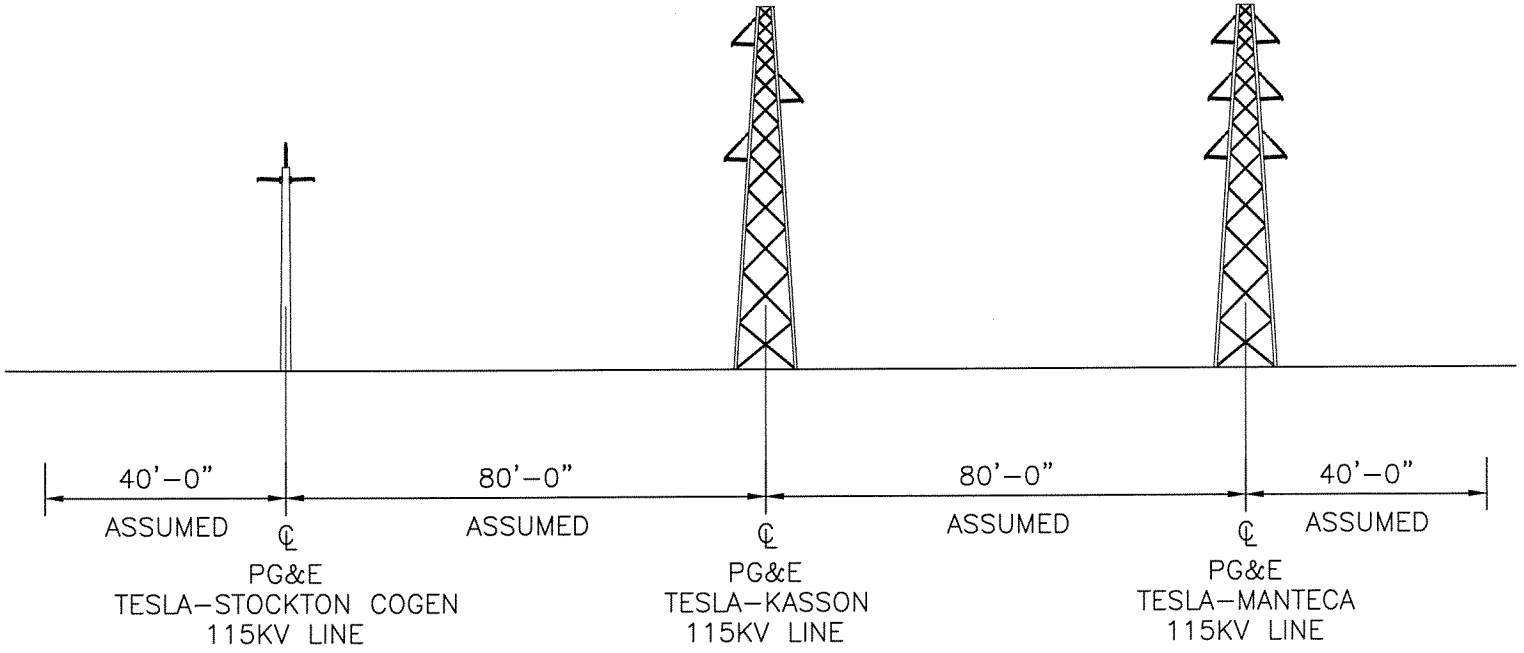

NTS

URS	GWF TRACY PEAKER PROJECT Project No. 51-00167032.00	TRANSMISSION LINE LOOP-IN PROFILES	APPENDIX A Figure 1-1

J:\CADSHARED\GWF-energy\HENRIETTA\APPENDIX\APPENX1-1 09\14\01