NOTES

1. SEE DRAWING CSTF-S3100 FOR GENERAL NOTES, LEGEND AND KEY PLAN.

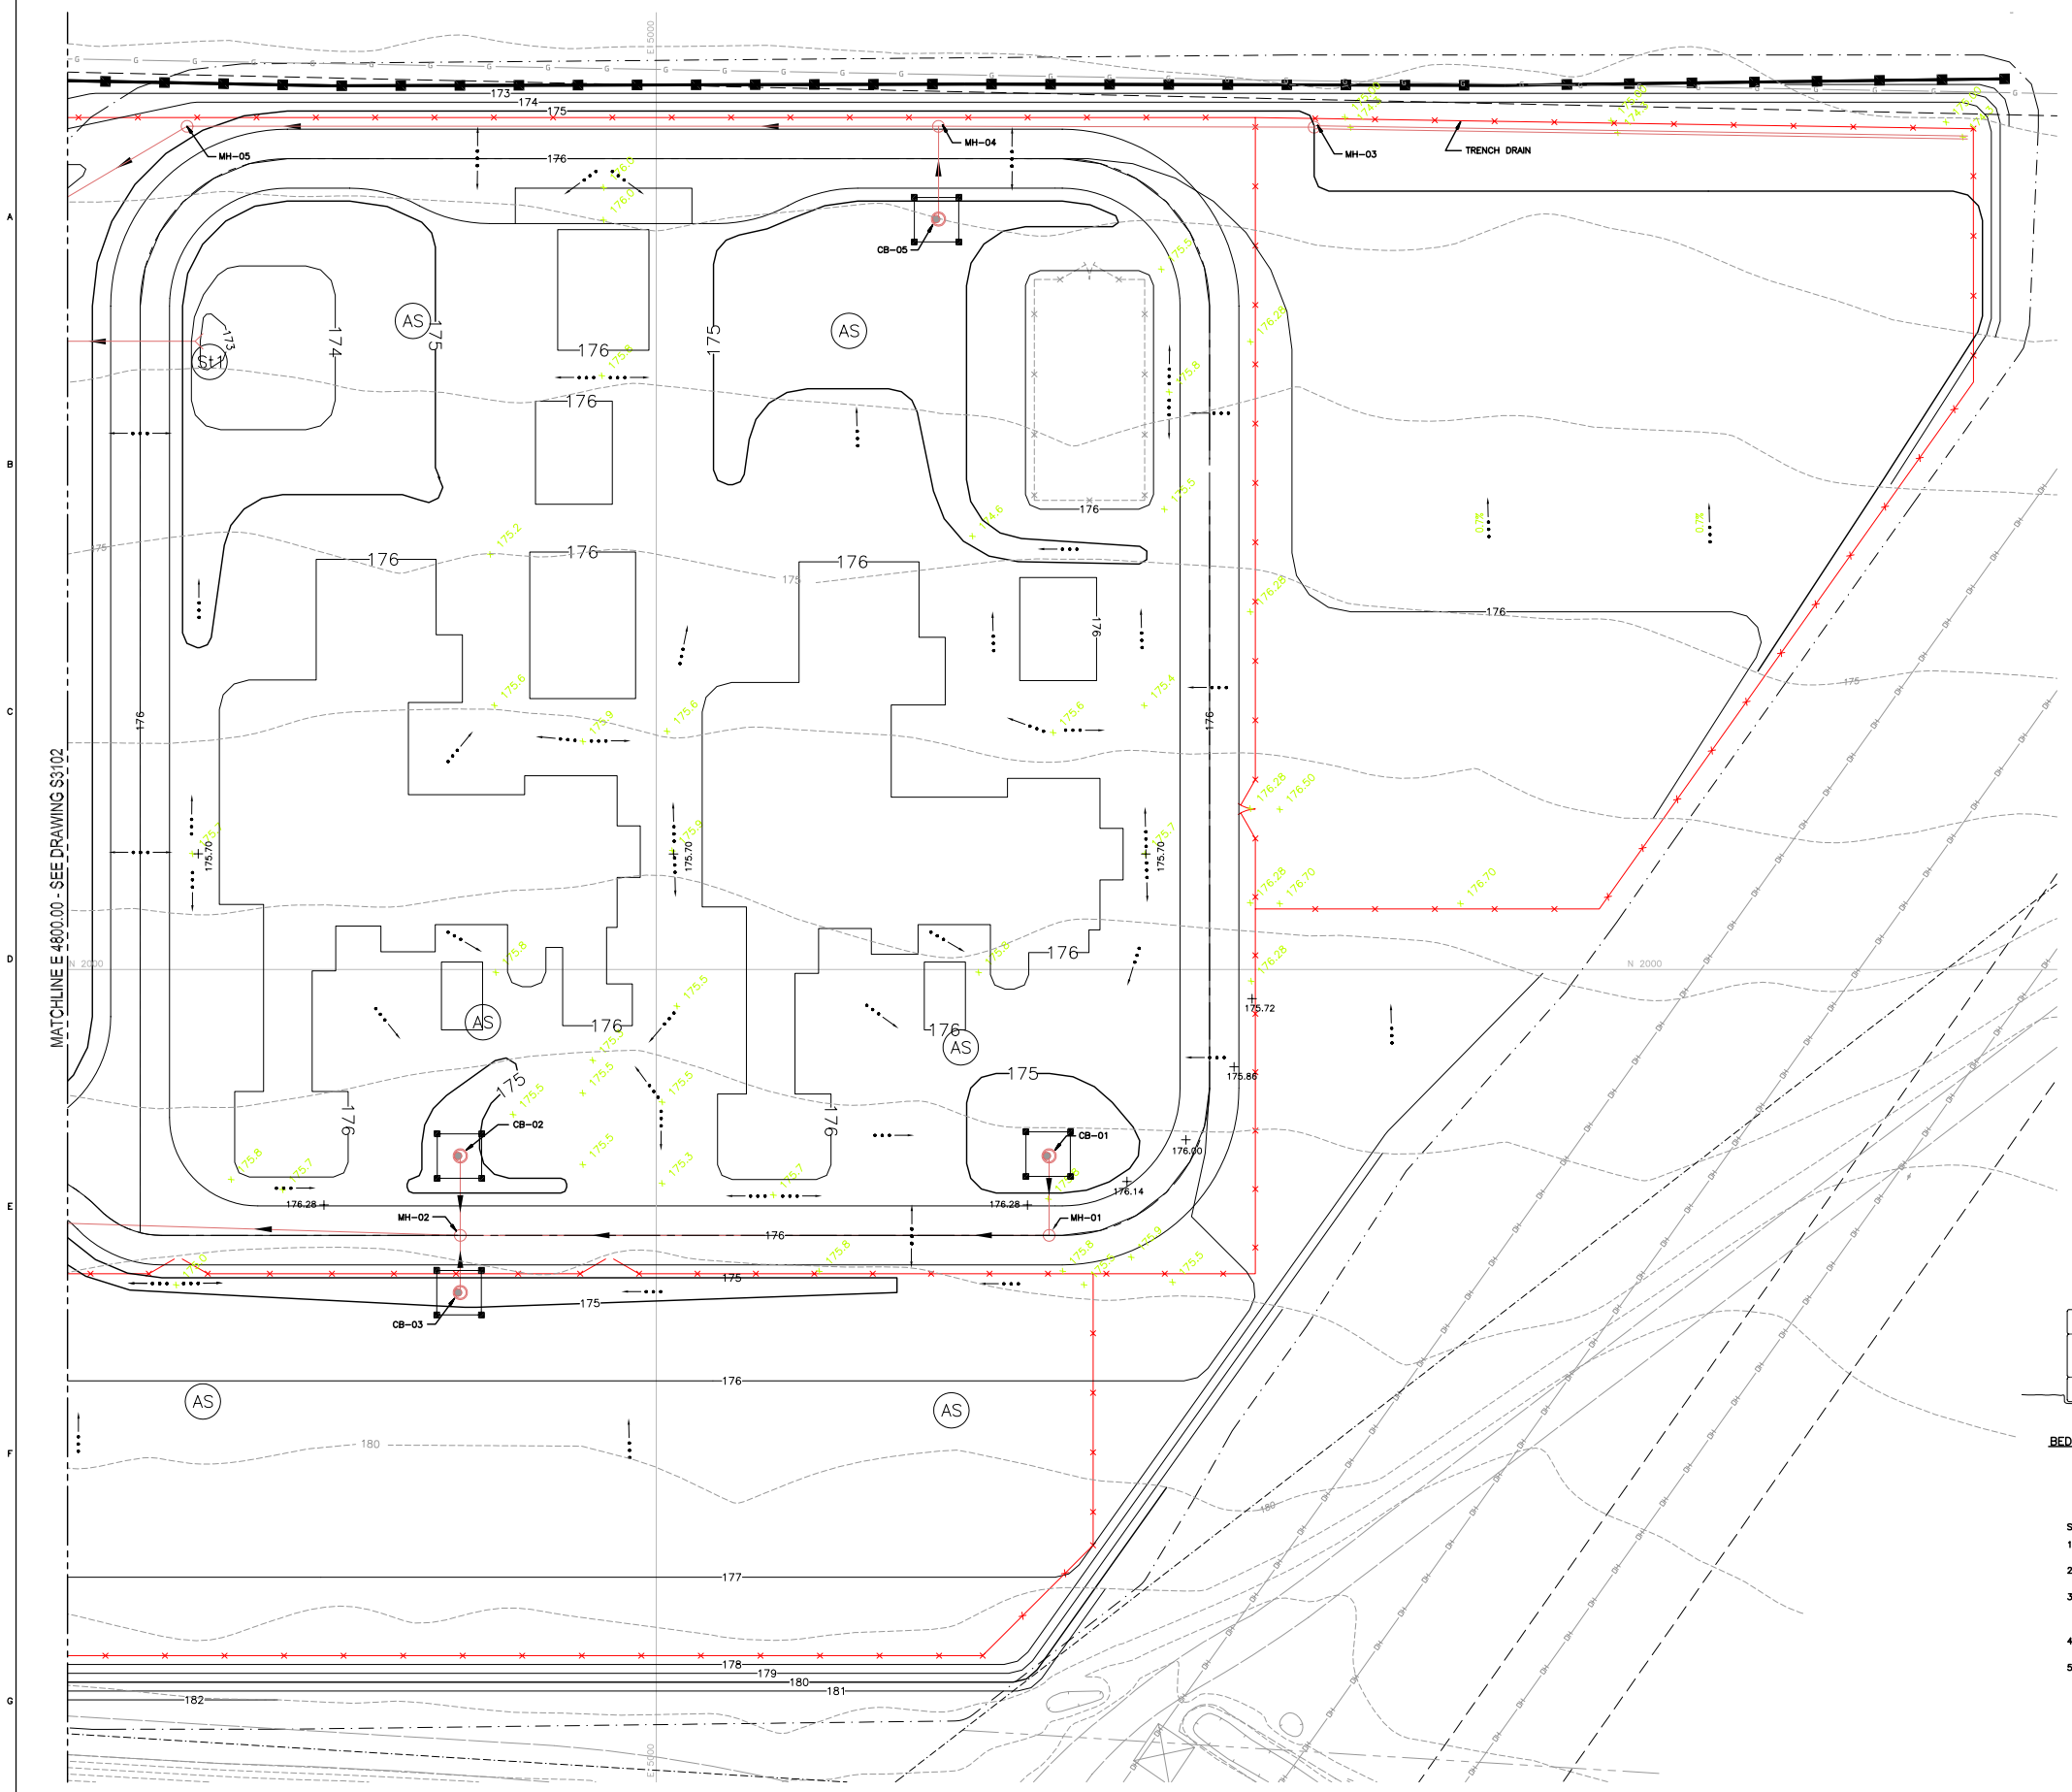

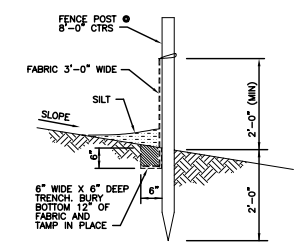

SILT FENCE DETAIL
NO SCALE

SILT FENCE NOTES:

1. ALL SILT FENCING THAT IS REMOVED FOR DISPOSAL SHALL BE OFFERED TO THE PROJECT FIELD MANAGER PRIOR TO DISPOSAL.

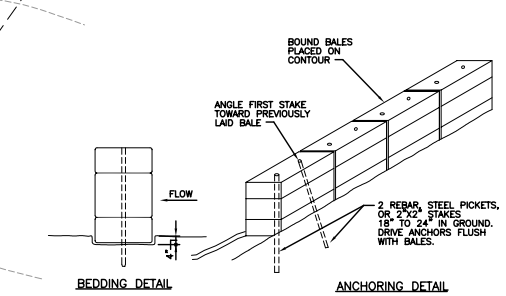

STRAW BALE DIKE
NO SCALE

STRAW BALE DIKE NOTES:

1. BALES SHALL BE PLACED AT THE TOE OF A SLOPE OR ON THE CONTOUR AND IN A ROW WITH ENDS TIGHTLY ABUTTING THE ADJACENT BALES.
2. EACH BALE SHALL BE EMBEDDED IN THE SOIL A MINIMUM OF 4 INCHES AND PLACED SO THE BINDINGS ARE HORIZONTAL.
3. BALES SHALL BE SECURELY ANCHORED IN PLACE BY EITHER TWO STAKES OR REBARS DRIVEN THROUGH THE BALE. THE FIRST STAKE IN EACH BALE SHALL BE DRIVEN TOWARD THE PREVIOUSLY LAID BALE AT AN ANGLE TO FORCE THE BALES TOGETHER. STAKES SHALL BE DRIVEN FLUSH WITH THE BALE.
4. INSPECTION SHALL BE FREQUENT AND REPAIR REPLACEMENT SHALL BE MADE PROMPTLY AS NEEDED.
5. BALES SHALL BE REMOVED WHEN THEY HAVE SERVED THEIR USEFULNESS SO AS NOT TO BLOCK OR IMPEDE STORM FLOW OR DRAINAGE.

NOT TO BE USED
FOR CONSTRUCTION

ACAD 15.05
LT 1
E1
10/04/01 15:31:37
AASG7252
AASG7252

NO	DATE	REVISIONS AND RECORD OF ISSUE	DRN	DES	CHK	PDE	APP

TRUE NORTH — PLANT 37.25°

20' 10' 0 20' 40'
1"=20'

I HEREBY CERTIFY THAT THIS DOCUMENT WAS PREPARED BY ME OR UNDER MY DIRECT SUPERVISION AND THAT I AM A DULY REGISTERED PROFESSIONAL ENGINEER UNDER THE LAWS OF THE STATE OF CALIFORNIA
SIGNED
DATE REG NO.

BLACK & VEATCH CORPORATION
ENGINEER KDM DRAWN RGH
CHECKED DATE

GWF ENERGY LLC
TRACY PEAKER PROJECT

SITE – EROSION AND SEDIMENT CONTROL PLAN

PROJECT DRAWING NUMBER 069516–CSTF–S3101
REV
CODE
AREA