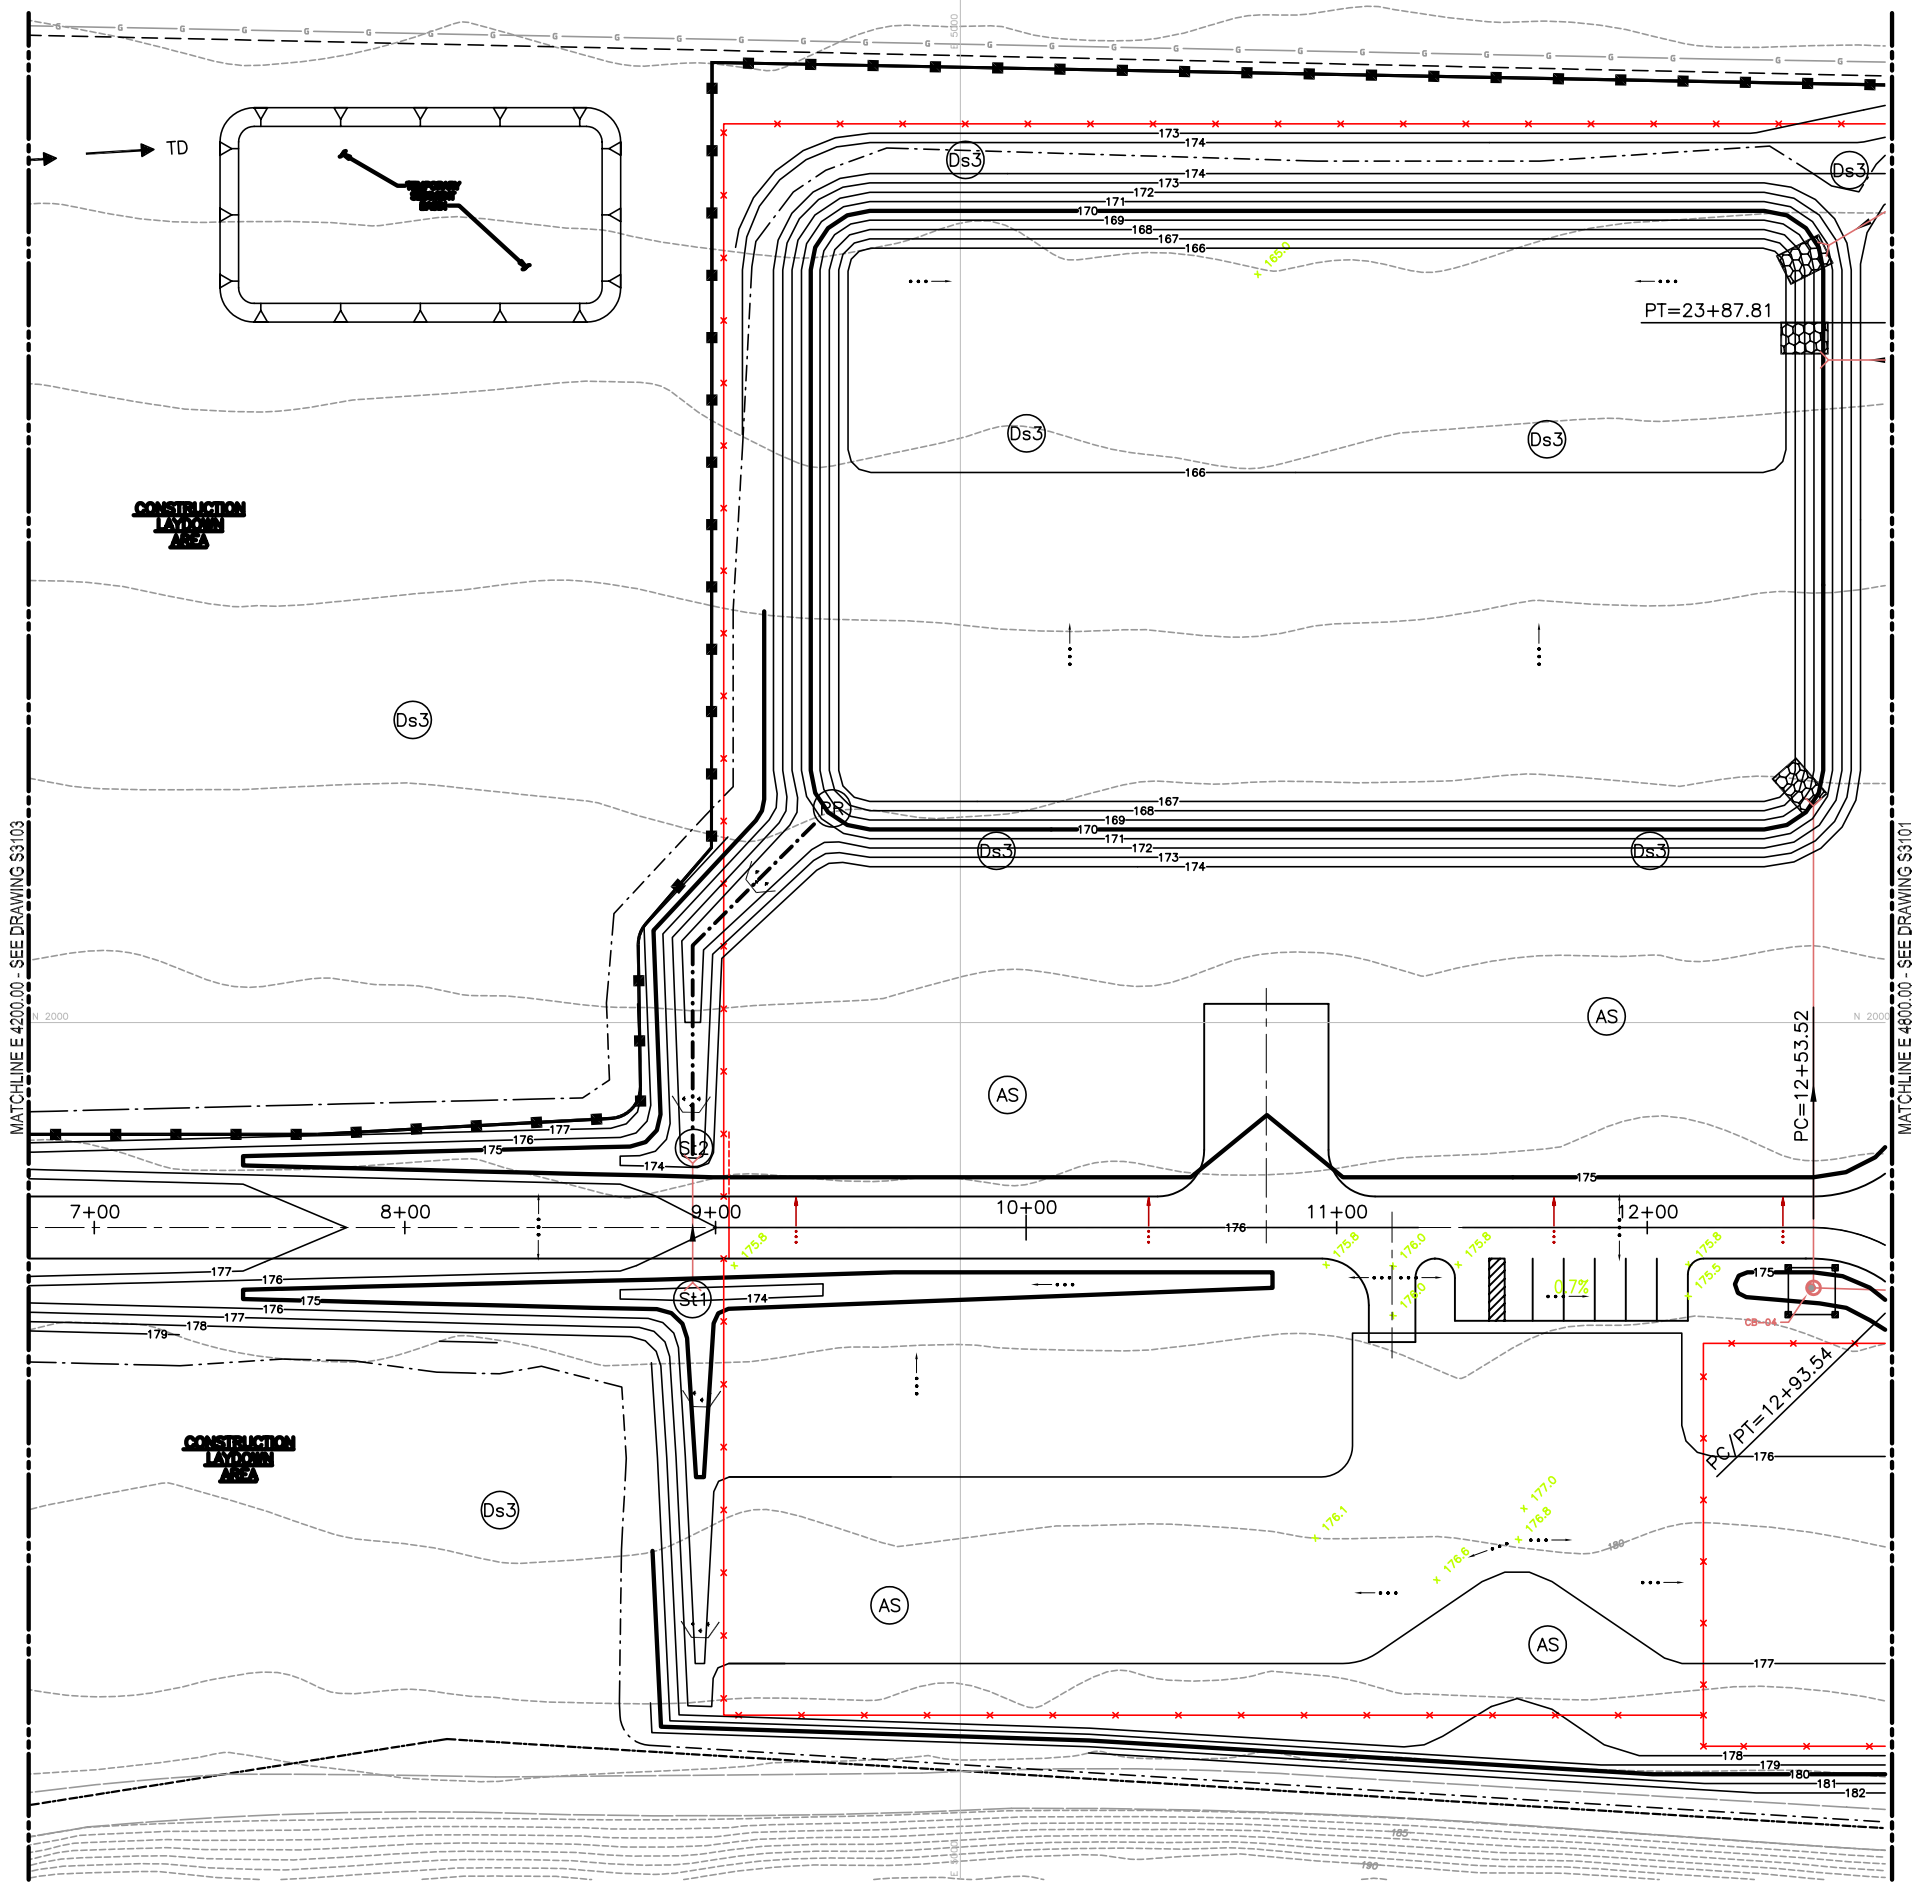

NOTES

1. SEE DRAWING CSTF-S3100 FOR GENERAL NOTES, LEGEND AND REF PLAN.

NOT TO BE USED FOR CONSTRUCTION

BLACK & VEATCH CORPORATION

GWF ENERGY LLC
TRACY PEAKER PROJECT

SITE – EROSION AND SEDIMENT CONTROL PLAN

069516–CSTF–S3102