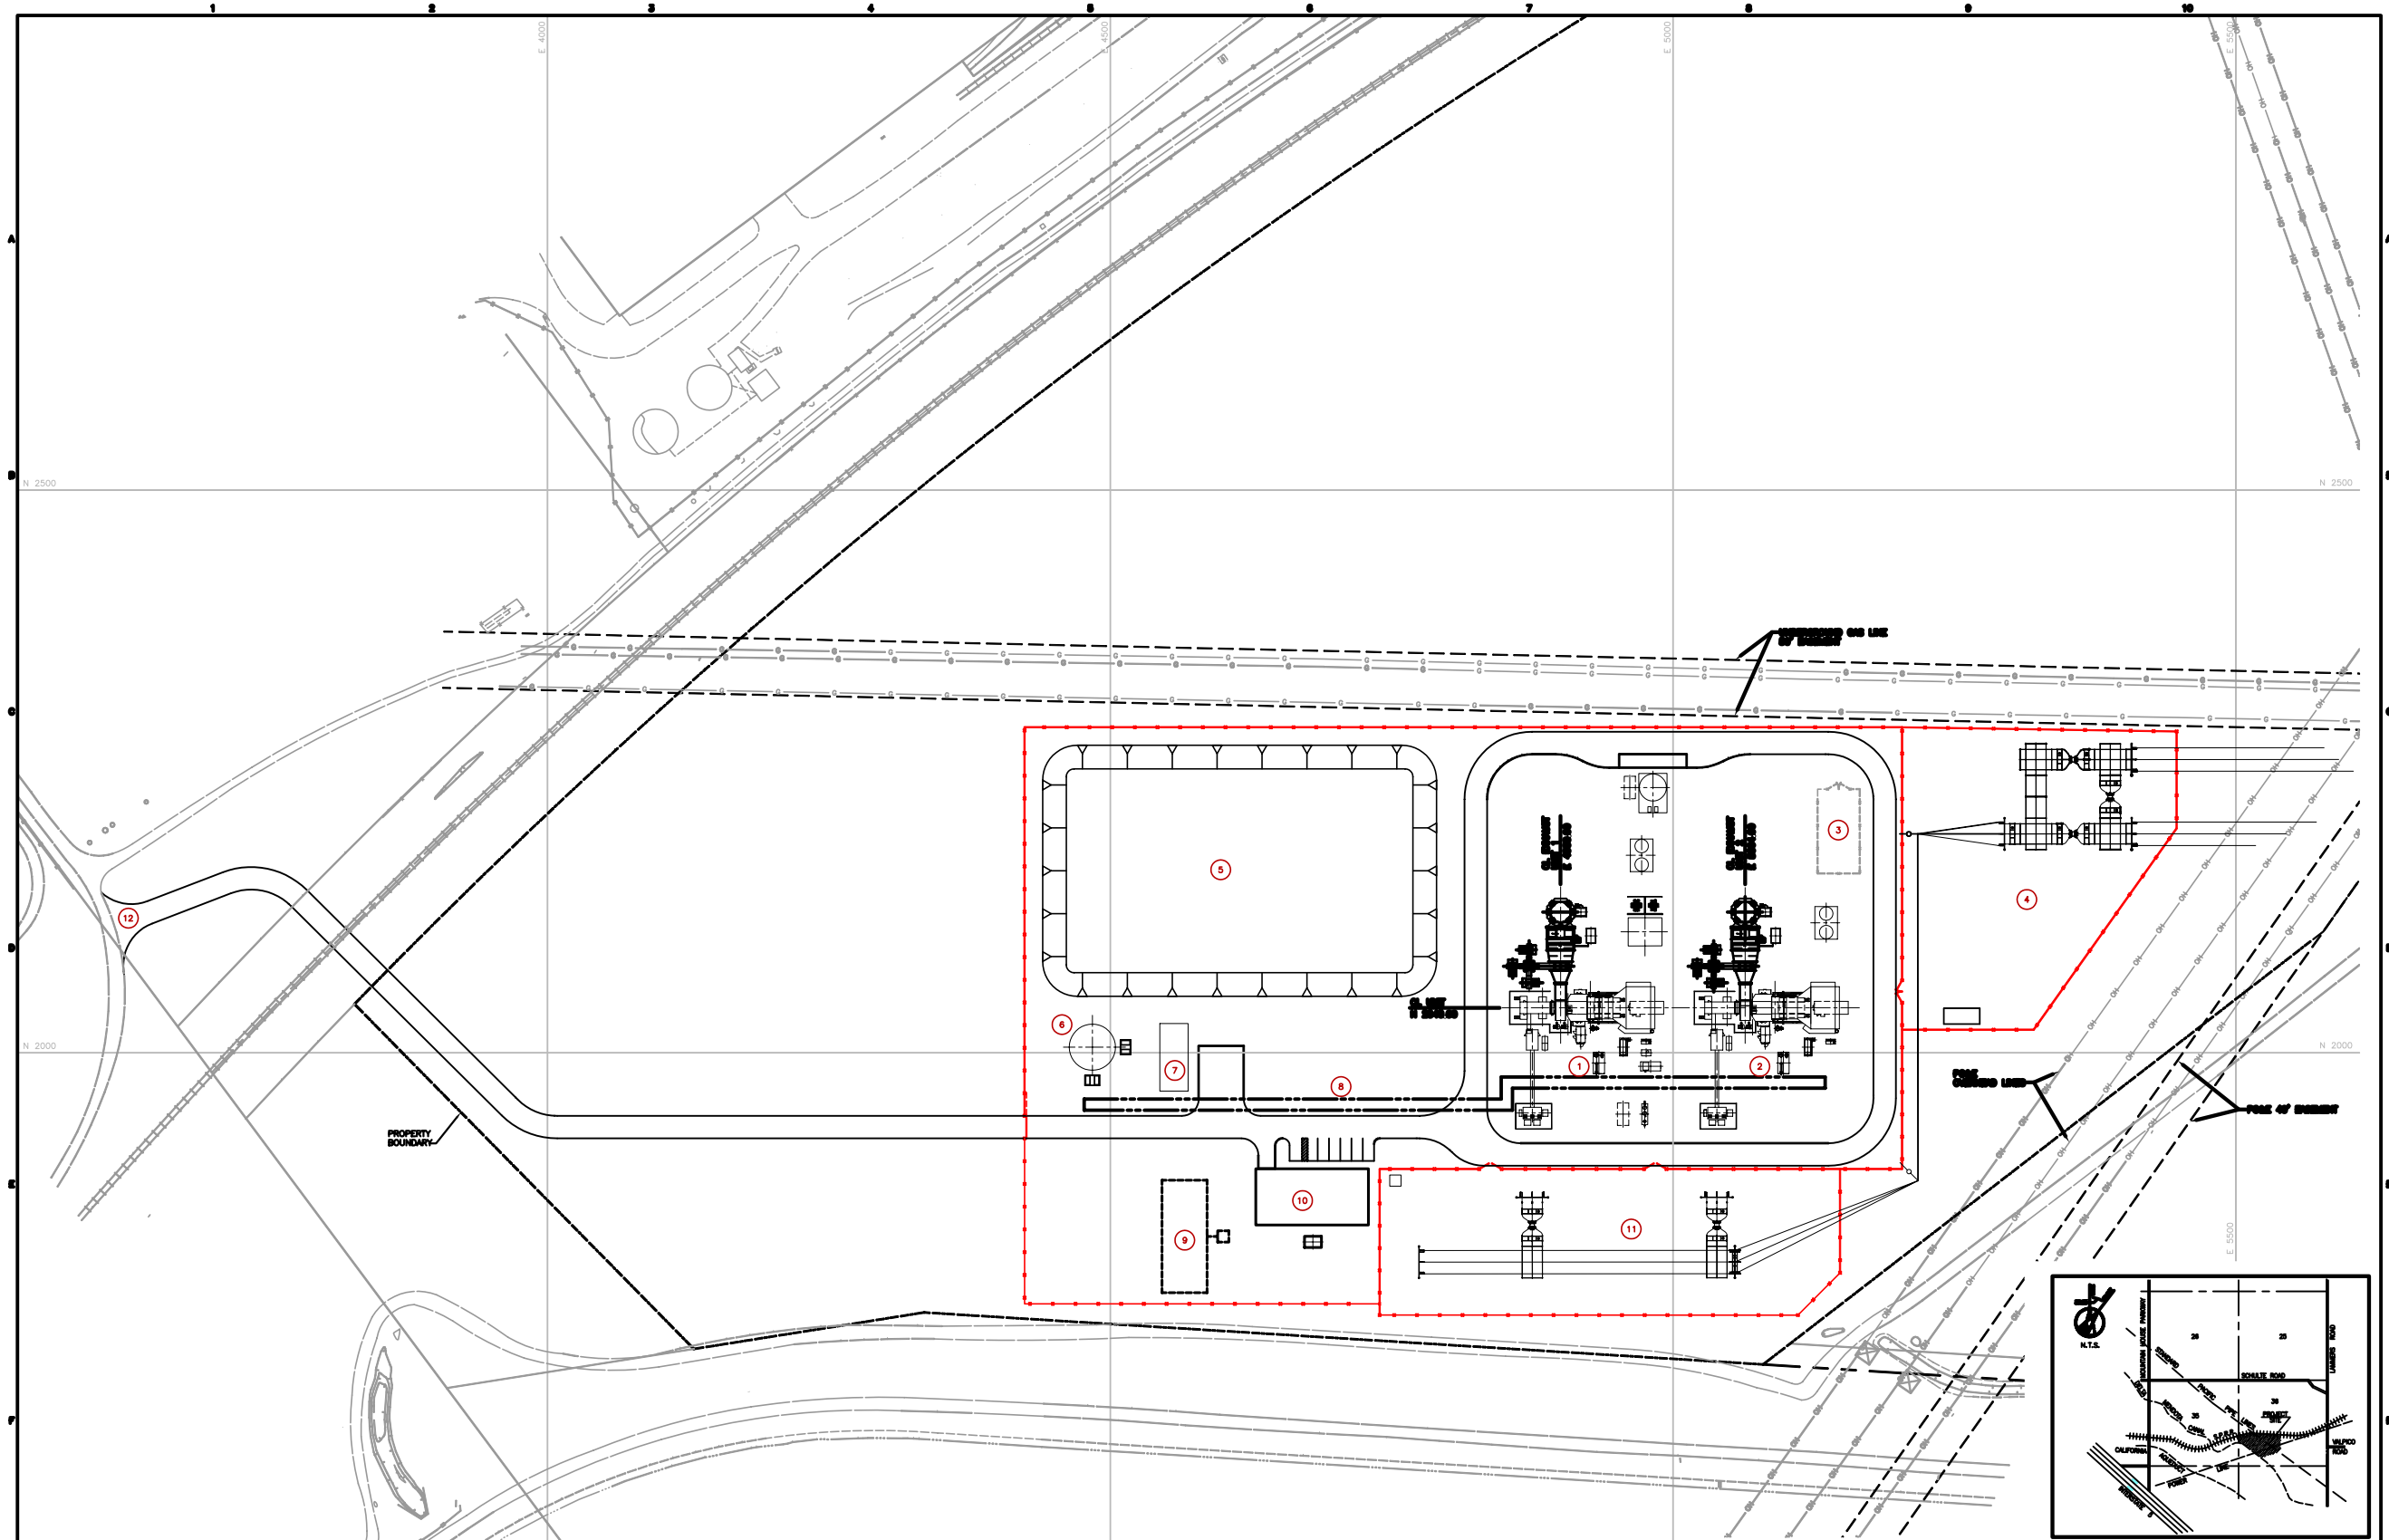

FACILITIES LEGEND

NO.	COMPONENT NAME
1	UNIT 1 GAS TURBINE AREA
2	UNIT 2 GAS TURBINE AREA
3	GAS METERING STATION (BY OWNER)
4	[illegible]
5	[illegible]
6	FIRE/SERVICE WATER STORAGE TANK
7	AIR PUMP/WATER TREATMENT BUILDING
8	PIPING/UTILITIES CORRIDOR
9	SEPTIC TANK FIELD
10	ADMINISTRATION/MAINTENANCE BUILDING
11	[illegible]
12	PLANT ACCESS ROAD

NOTES

1. [illegible]

PLANT SYSTEM	STATE PLANE
0,0	N 2[illegible], E [illegible]
N 2000, E 5000	N 2[illegible], E [illegible]

2. SEE M1000 SERIES DRAWINGS FOR DETAILED EQUIPMENT CALLOUTS.

NOT TO BE USED FOR CONSTRUCTION

NO	DATE	REVISIONS AND RECORD OF ISSUE
A	09-14-01	ISSUED FOR IN-HOUSE REVIEW

SCALE: 1"=50'

BLACK & VEATCH CORPORATION

GWF ENERGY LLC
TRACY PEAKER PROJECT

SITE ARRANGEMENT

PROJECT: 069516-CSTA-S1000

REV: A