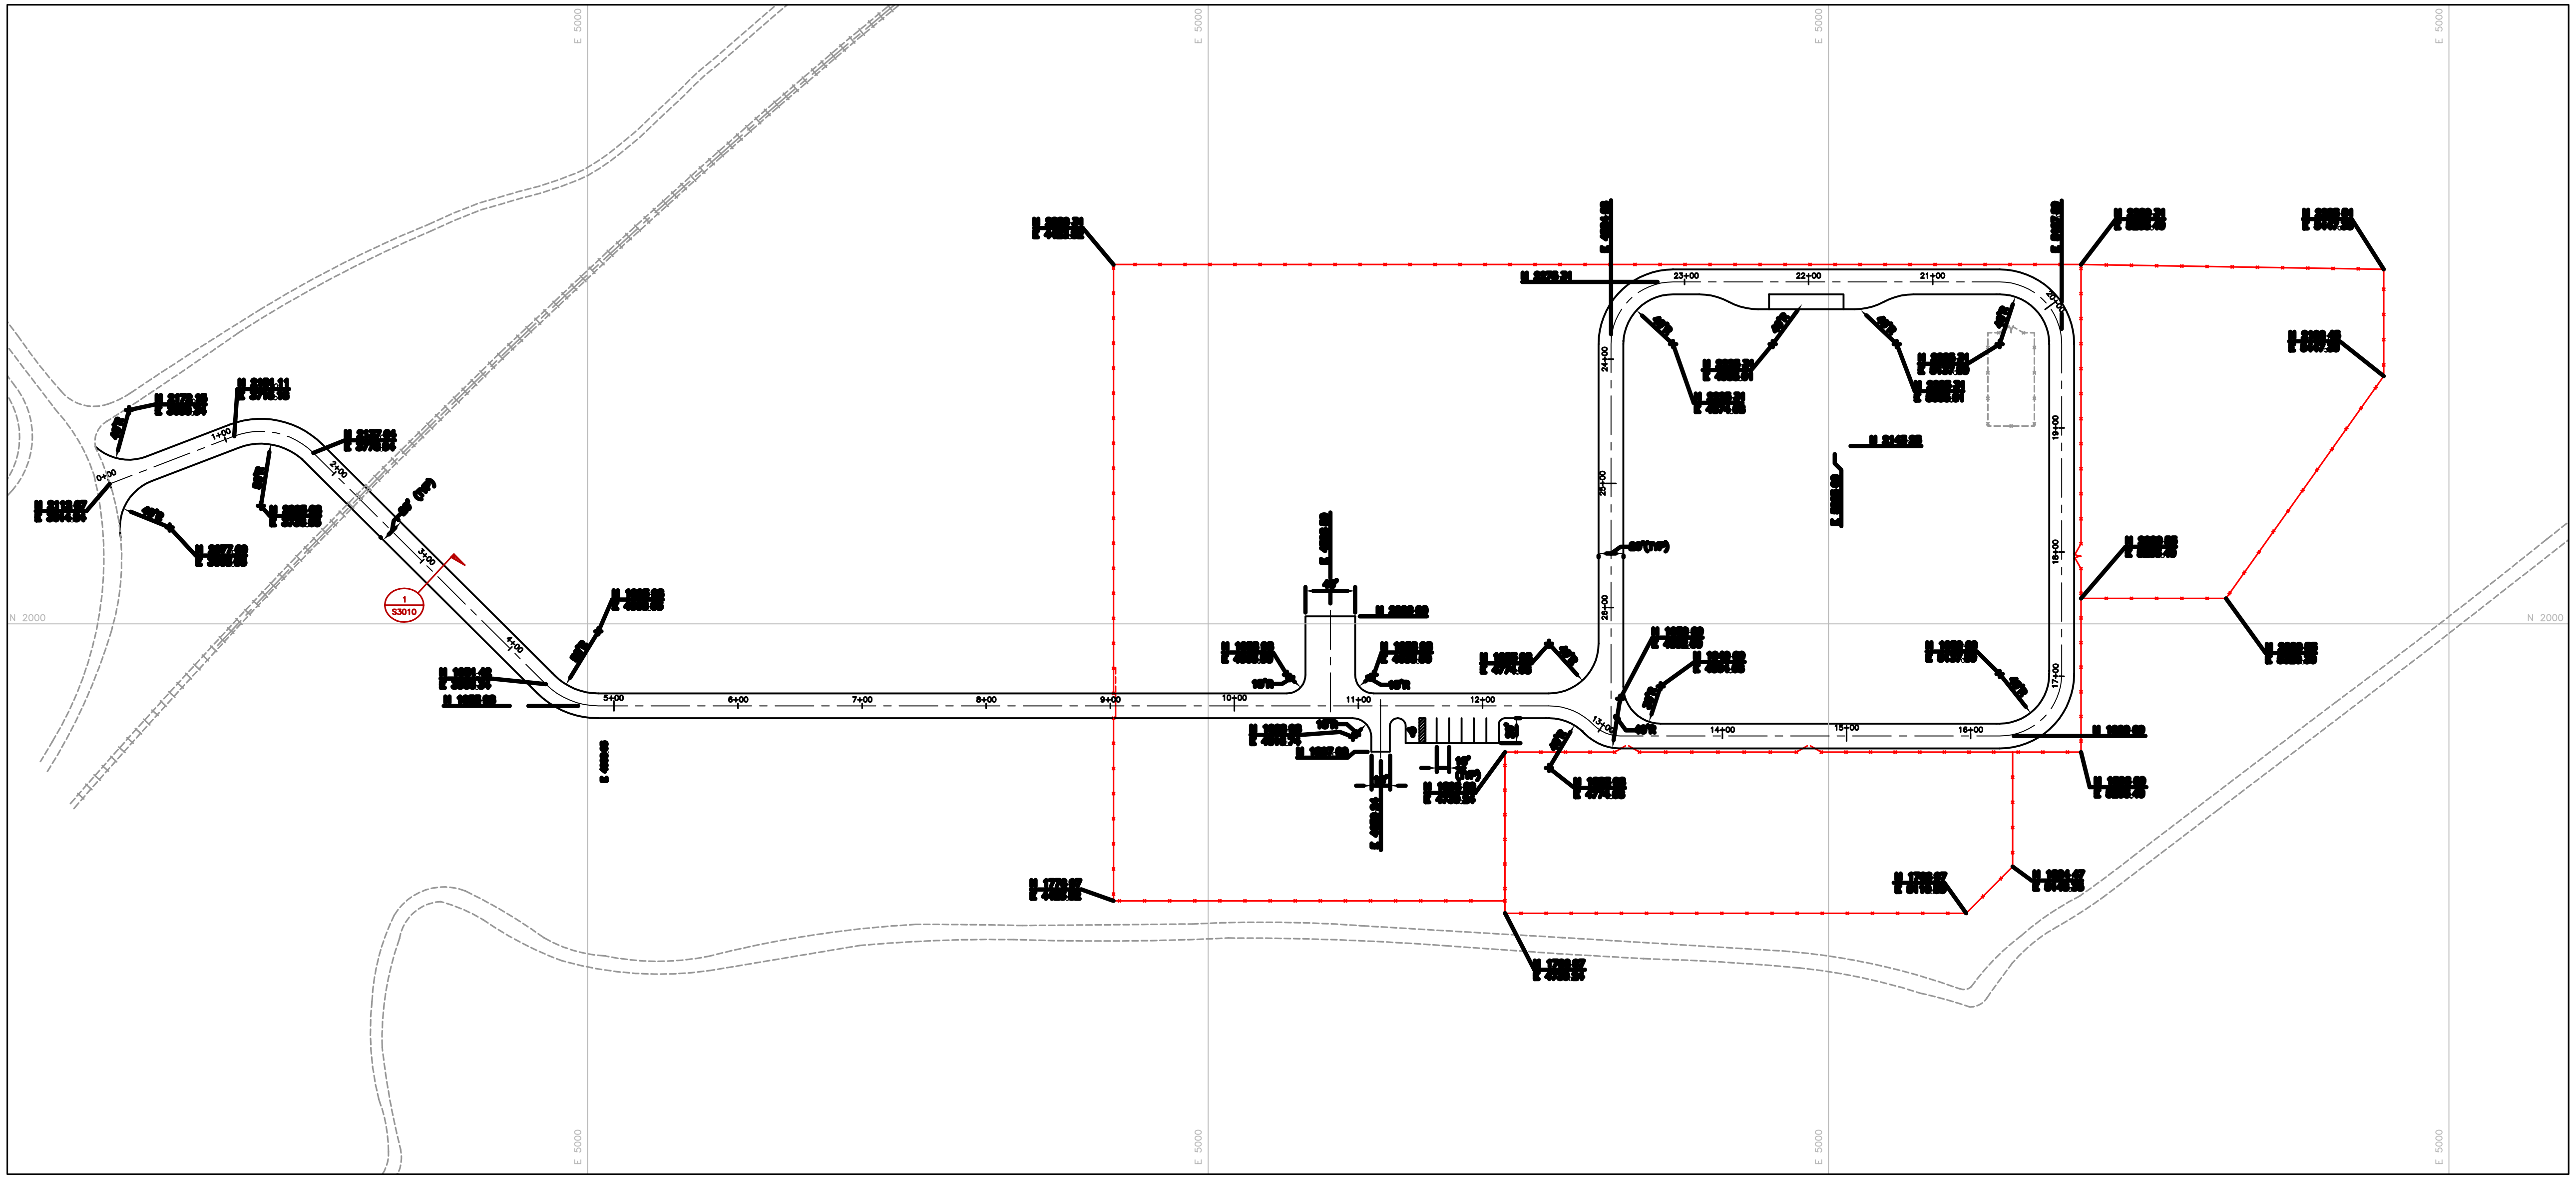

NOT TO BE USED
FOR CONSTRUCTION

SCALE: 1"=50'

BLACK & VEATCH
CORPORATION
P.O. BOX 33396 RALEIGH, NORTH CAROLINA 27636

GWF ENERGY LLC
TRACY PEAKER PROJECT

SITE - ROADS AND FENCING
ALIGNMENT PLAN

069516-CSTA-S3005