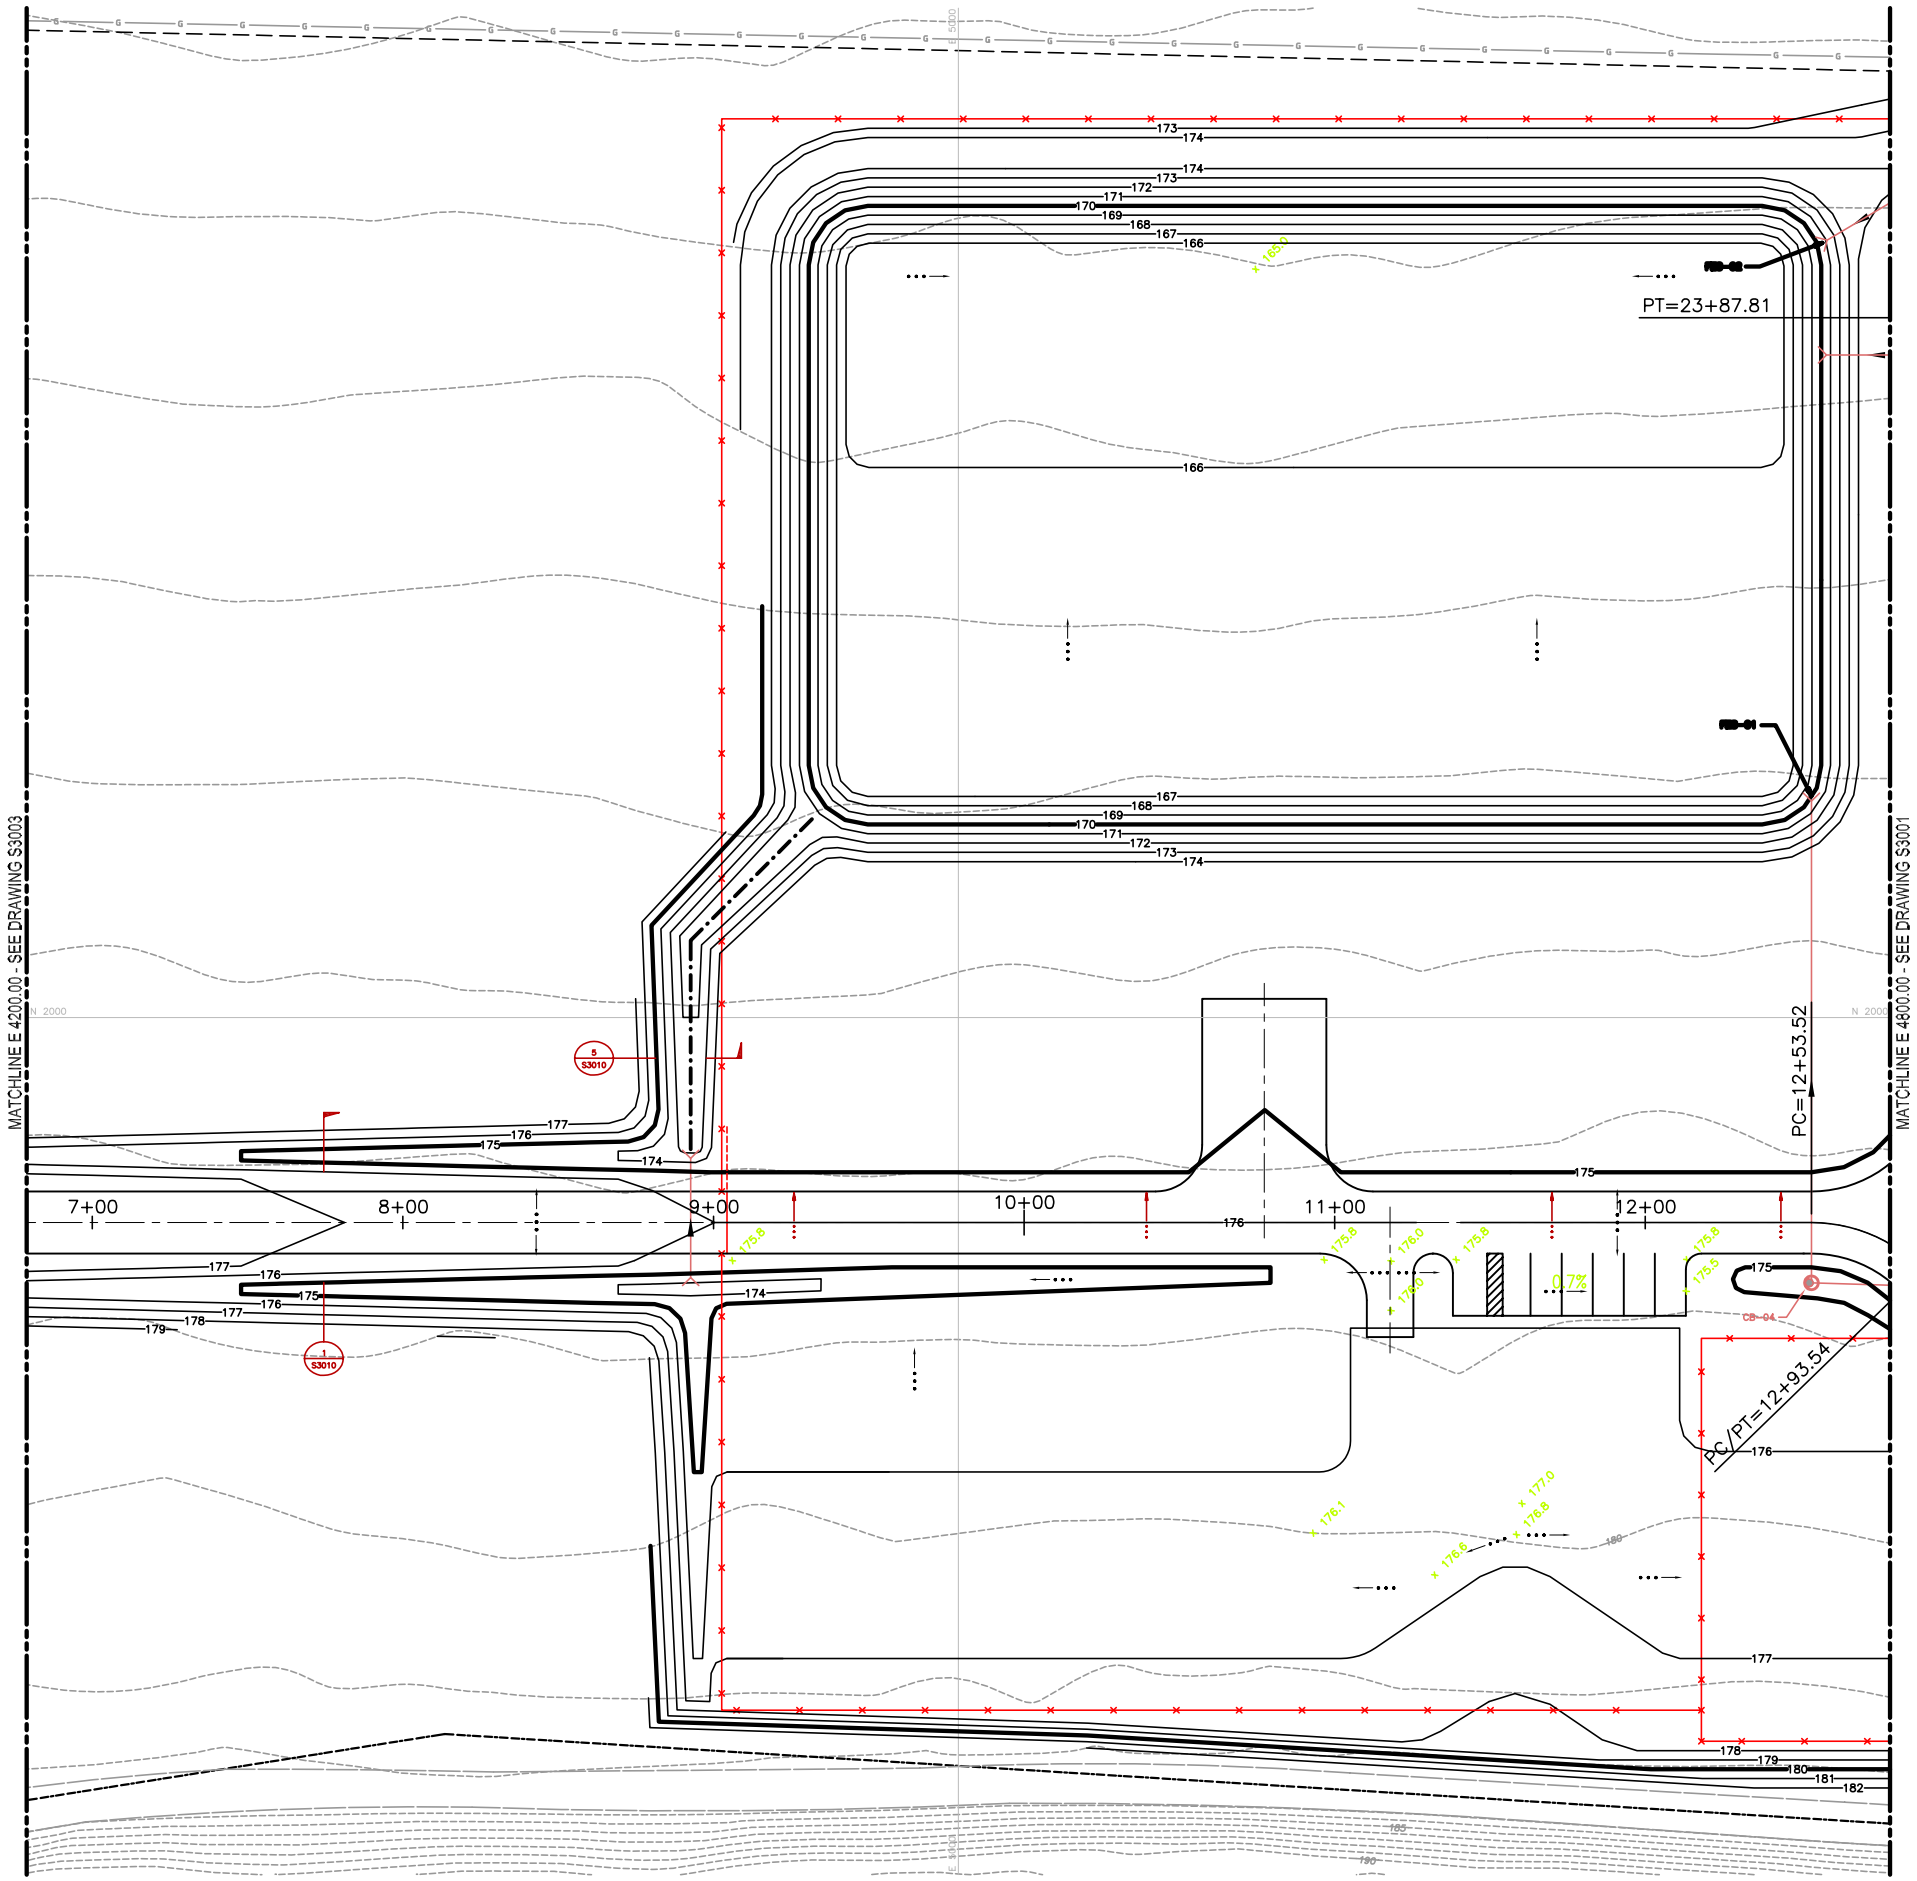

NOTES

1. SEE DRAWING CSTF-S3000 FOR GENERAL NOTES, LEGEND AND KEY PLAN.

NOT TO BE USED FOR CONSTRUCTION

NO	DATE	REVISIONS AND RECORD OF ISSUE
A	09-09-2021	ISSUED FOR IN HOUSE REVIEW

BLACK & VEATCH CORPORATION

GWF ENERGY LLC
TRACY PEAKER PROJECT

SITE – GRADING AND DRAINAGE PLAN

069516-CSTF-S3002 A