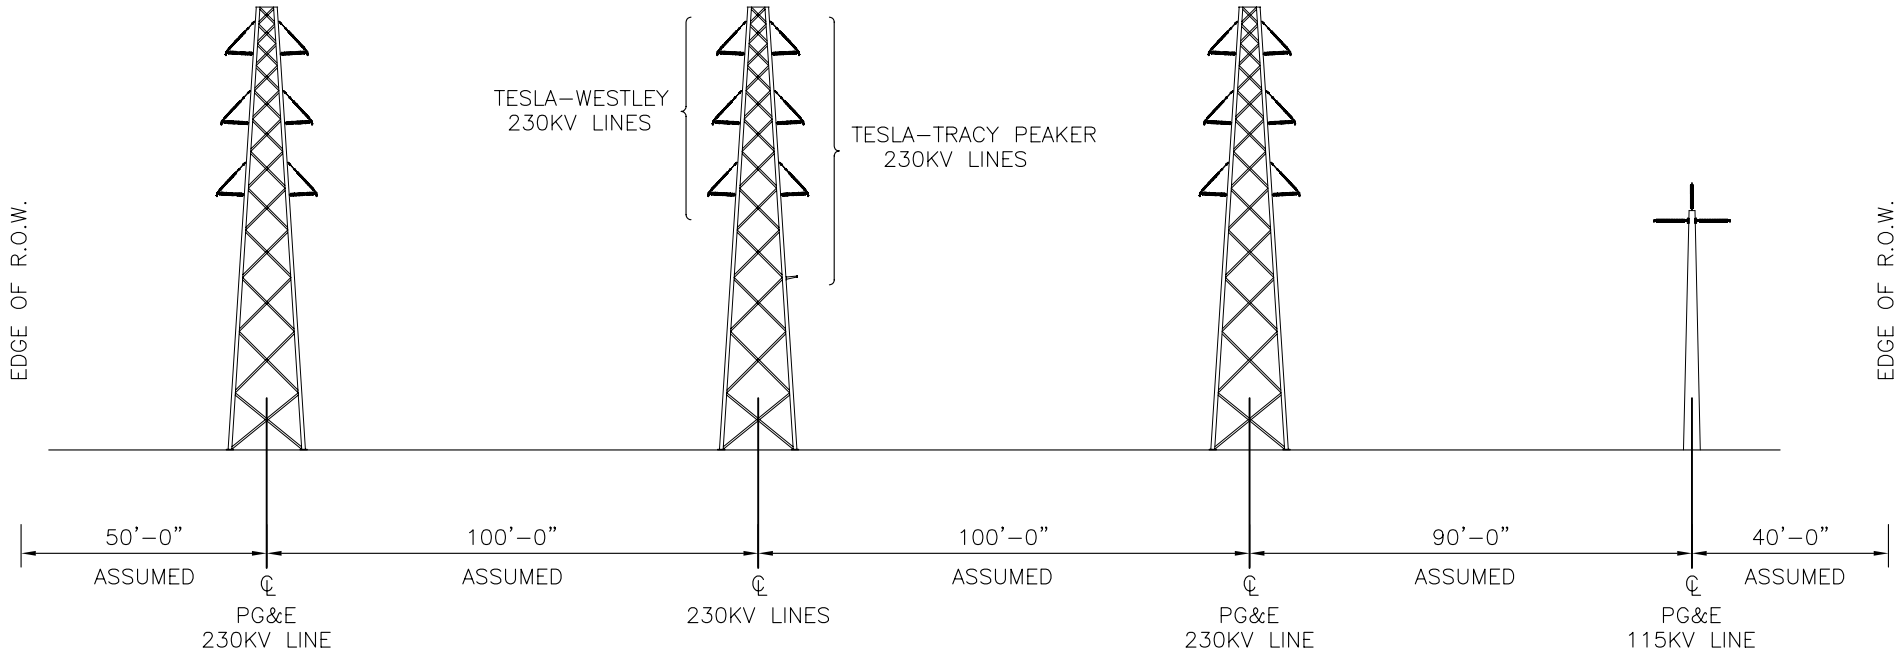

Project No. 51–00167032.00	GWF ENERGY LLC TRACY 230KV SWITCHYARD	TRANSMISSION LINE PROFILES	Figure A–3
URS			

J:\CADSHARED\GWF–ENERGY\DRAWINGS\FIG2–2.DWG 073101 14FULL.PCPO