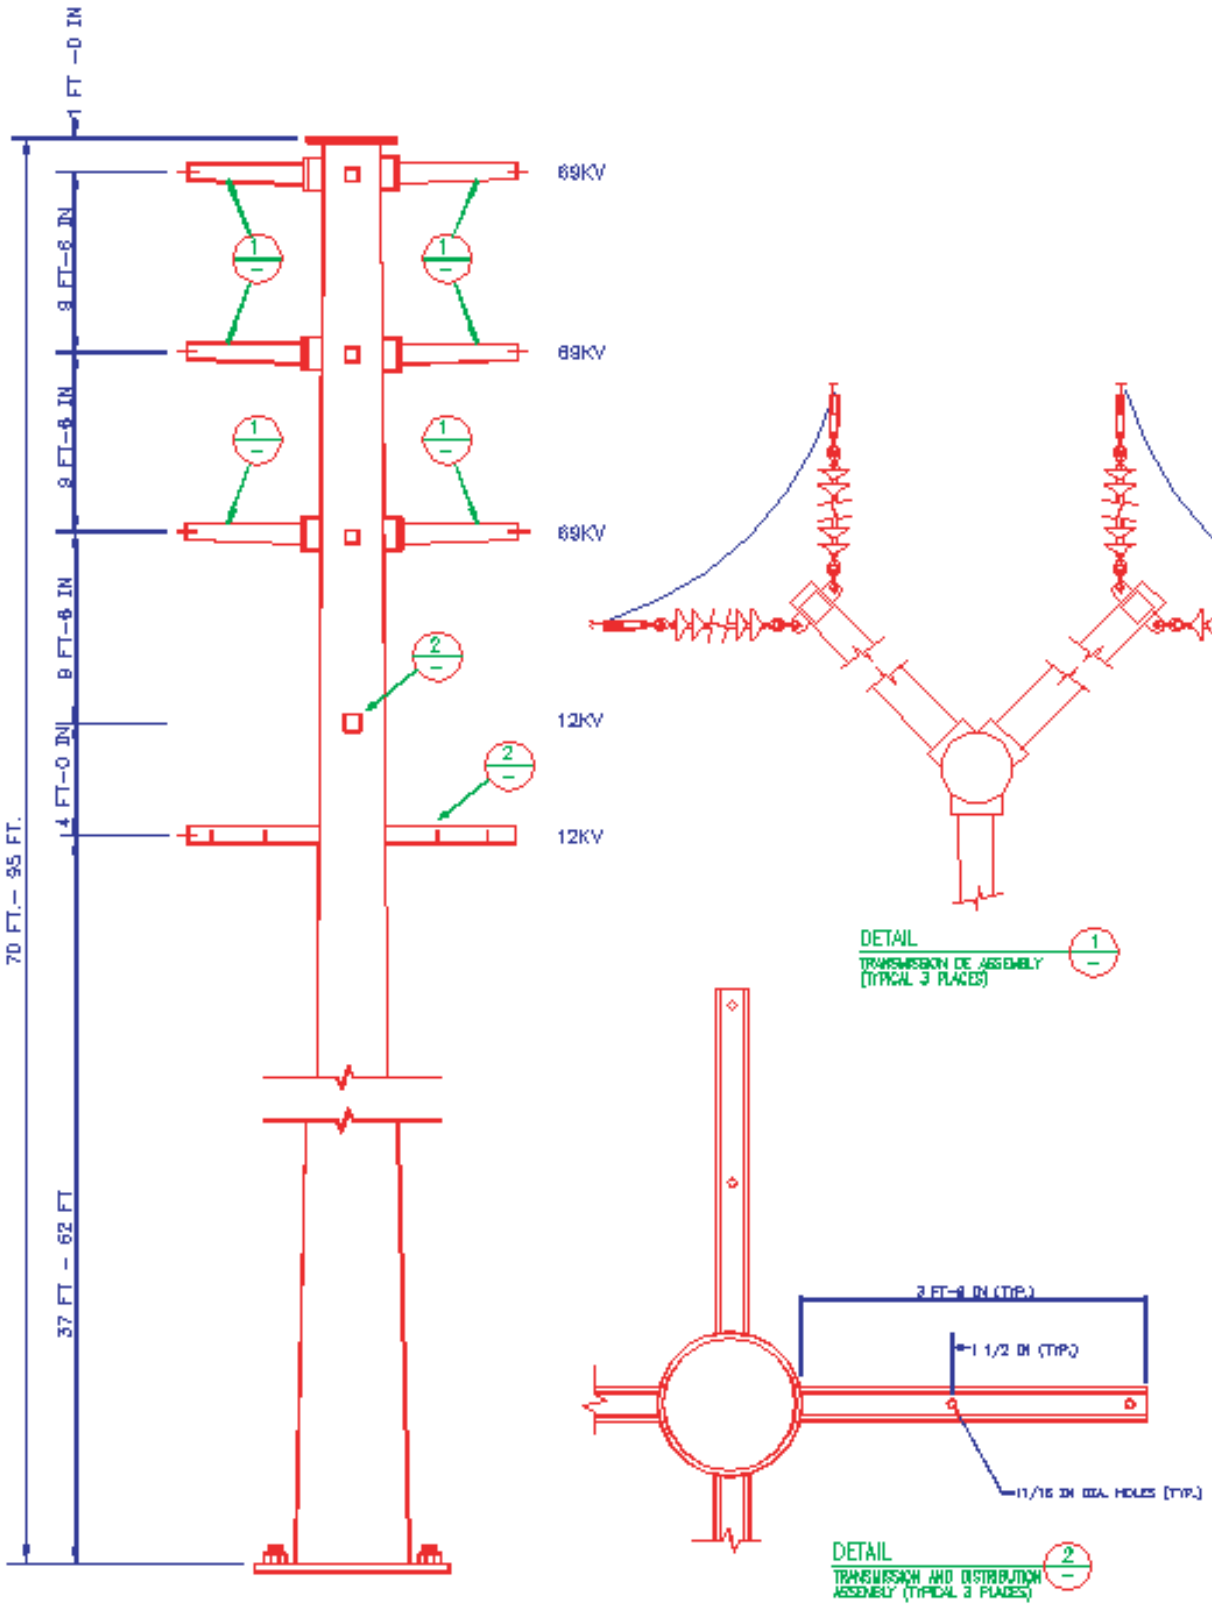

Not To Scale

FIGURE 5.2-2
SECTION BB
69 kV TYPICAL DOUBLE-CIRCUIT DEADEND/ANGLE STEEL STRUCTURE WITH 12 kV UNDERBUILD
WALNUT ENERGY CENTER

D102002006RDD_11 (11/4/02)

CH2MHILL