REFERENCE DRAWINGS	
DRAWING NO.:	DESCRIPTION

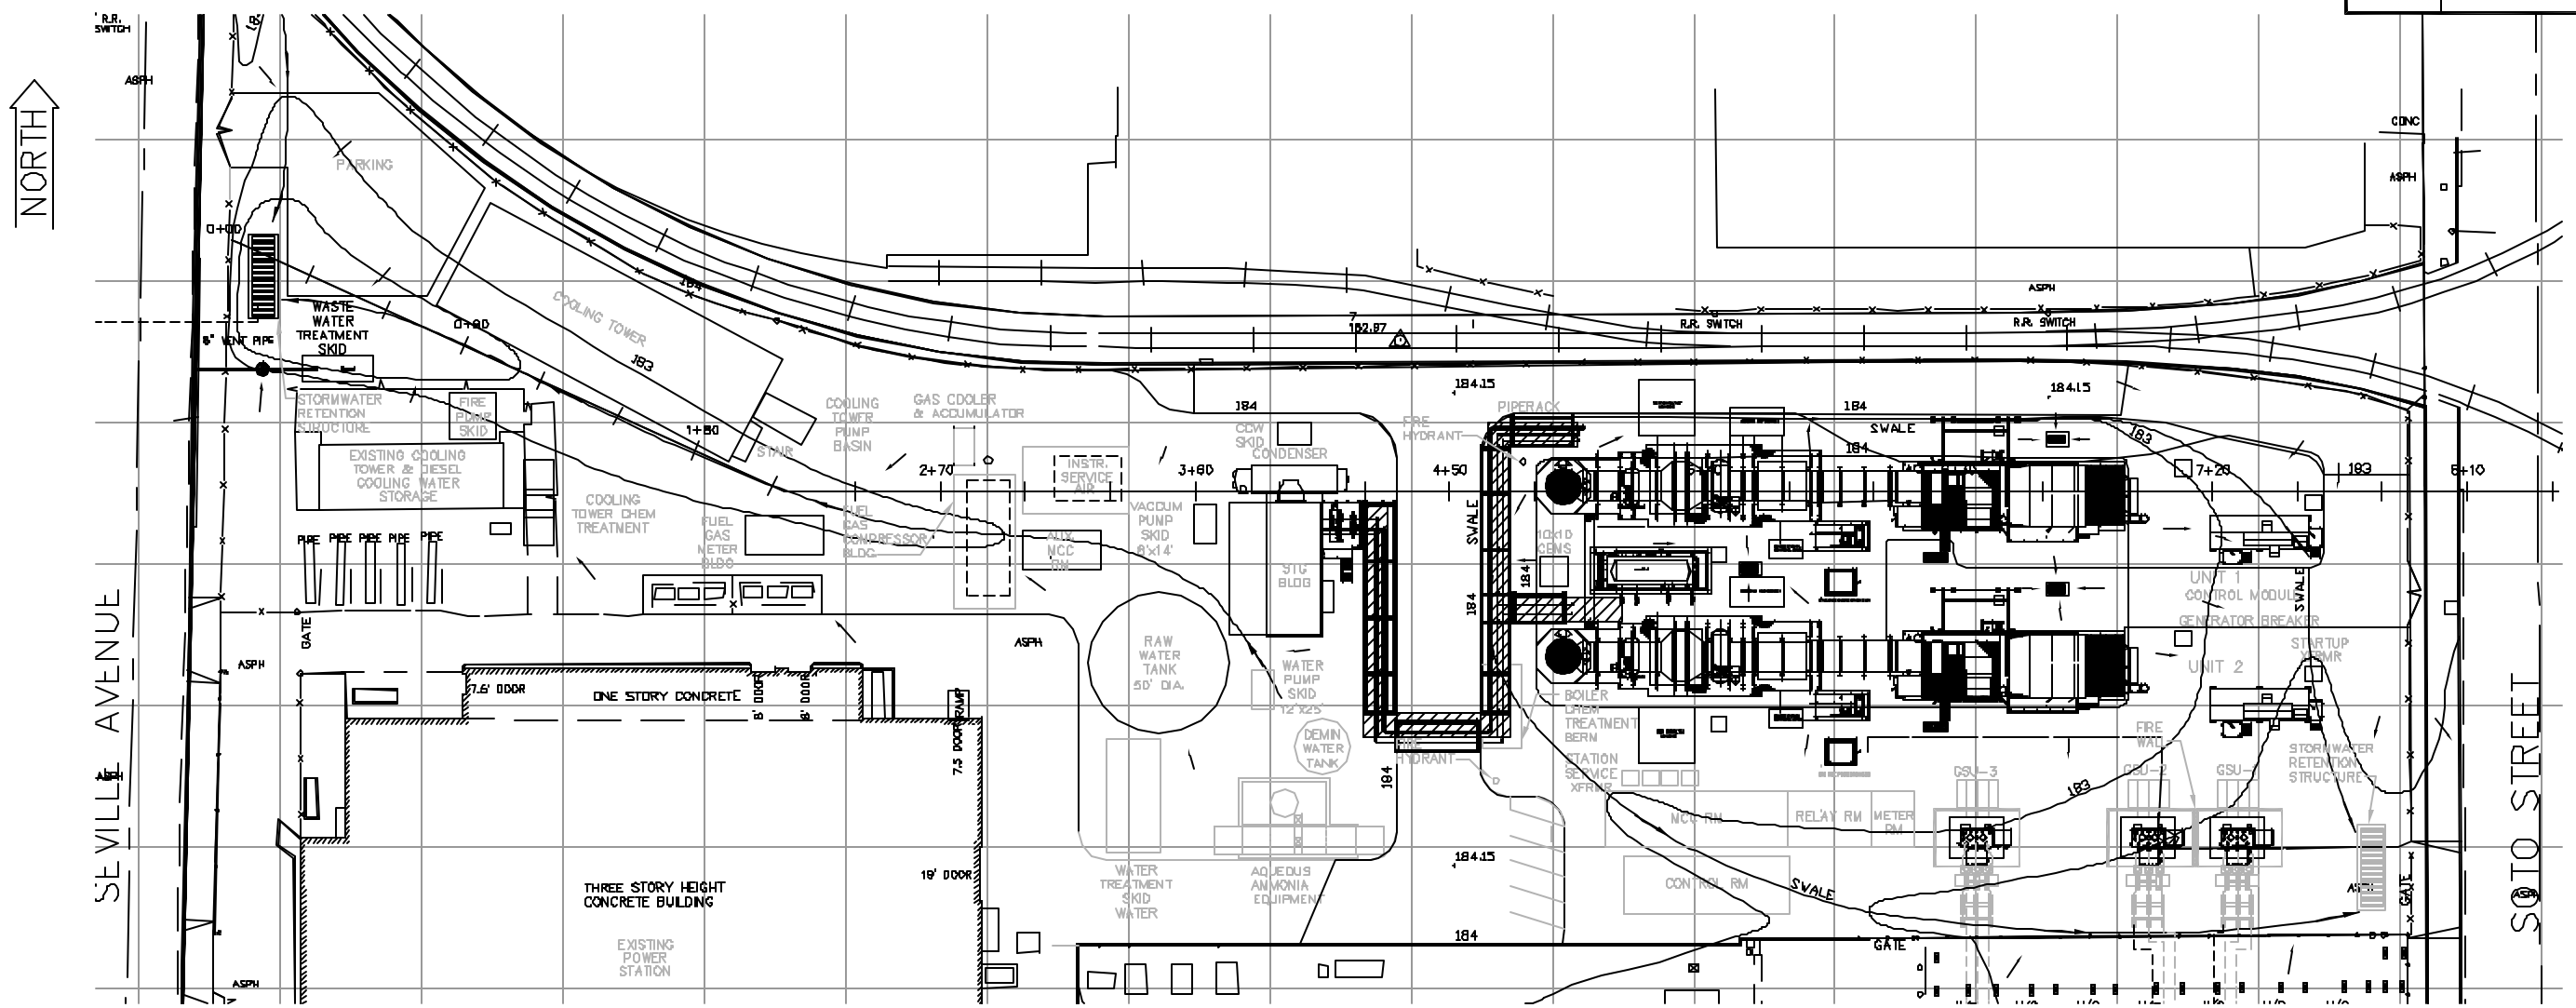

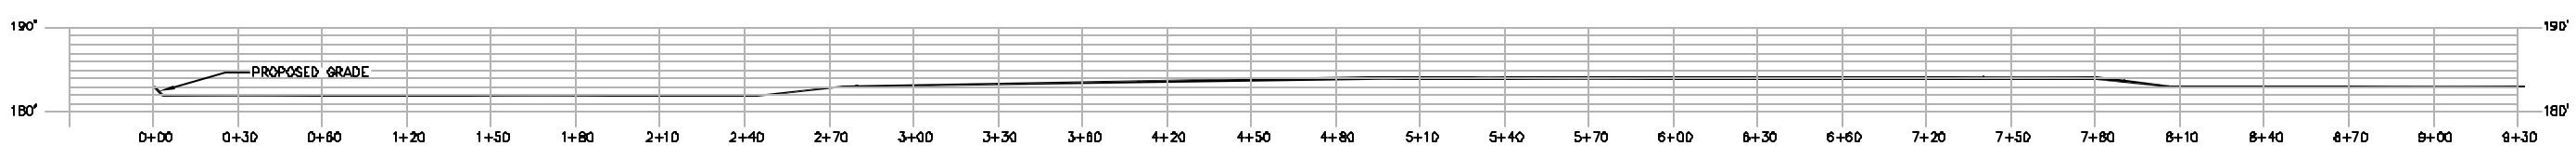

INFORMATION BASED ON PRELIMINARY SITE AND VENDOR DATA.

1"=30'-0" HORZ.
1"=10'-0" VERT.

No.	DESCRIPTION	BY	CHKD	APPVD.	DATE	No.	DESCRIPTION	BY	CHKD	APPVD.	DATE
						A	Preliminary				

REVISION REVISION

CONSTRUCTION ISSUE		
DISCIPLINE	BY	DATE
DRAWN:	TOC	
CHECKED:	KLM	
ENGINEERS		
LEAD ENGINEERS		
PROJECT ENGINEERS	KLM	
PROJECT MANAGER		

DRAWING STATUS				
STATUS	REV	DATE	ENG	PDM

NOT APPROVED FOR CONSTRUCTION UNLESS SIGNED & DATED. DESTROY ALL PRINTS BEARING EARLIER DATE IN/OR REV. NO.

THE INFORMATION HEREON IS CONFIDENTIAL PROPERTY OF CARTER & BURGESS, INC. THIS INFORMATION MAY NOT BE REPRODUCED (BY PHOTOCOPY, ELECTRONIC, FACSIMILE, ETC.) OR IMPLIED WITHOUT THE WRITTEN PERMISSION OF CARTER & BURGESS, INC.

Carter & Burgess
CARTER & BURGESS, INC.

CUSTOMER JOB No.

CARTER & BURGESS, INC. JOB No.
070734070734

CITY OF VERNON MALBURG GENERATING STATION PROJECT
STATION A VERNON CALIFORNIA

GENERAL ARRANGEMENT PLAN
PROPOSED PROFILE
COMBINED CYCLE

SCALE:

DWG. No.: 070734-PROFILE

REV. 0

COPYRIGHT ©2001 by Carter & Burgess Inc.