APPENDIX 7B

Site Drainage Diagrams

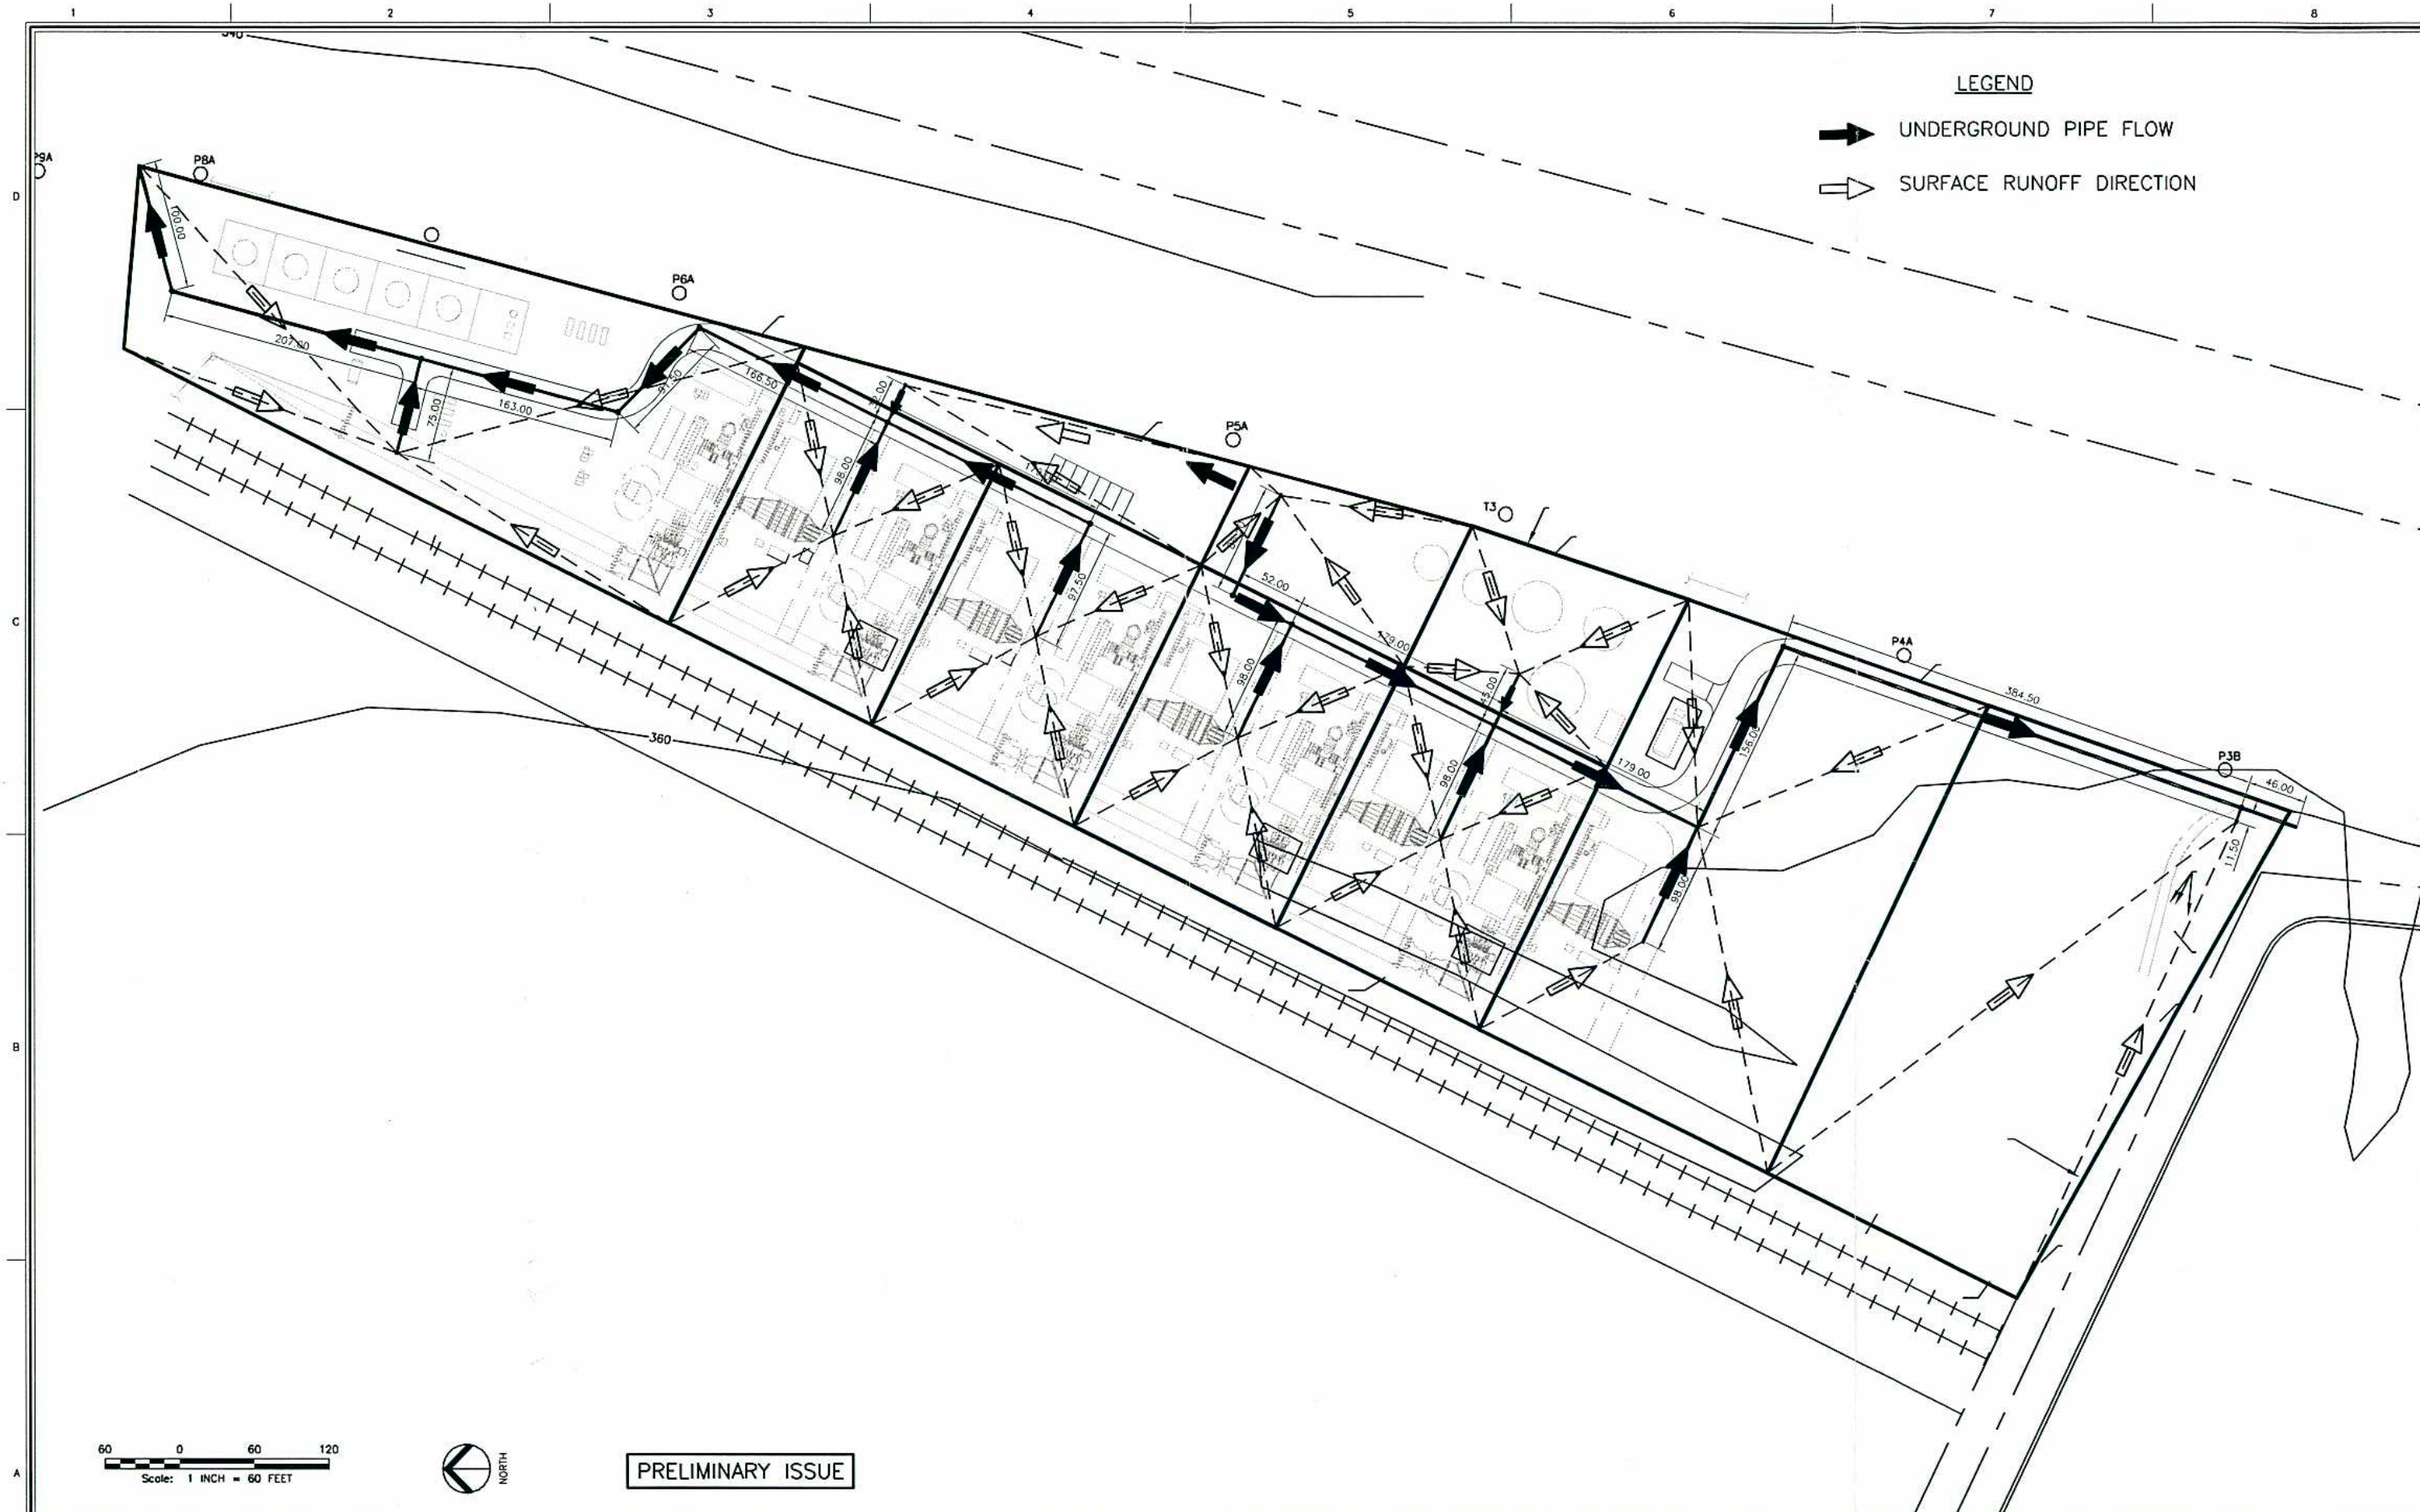

PRELIMINARY ISSUE

NO	DATE	REVISION	BY	CK.	APPR.
A	20-SEP-05	PRELIMINARE ISSUE	JGY		

DESIGNED BY J. GARCIA
CHECKED BY
APPR. BY
CLIENT APPR.

CH2MHILL
Lockwood Greene
Atlanta, Georgia

SHEET TITLE
WALNUT
STORM WATER
DRAINAGE DIAGRAM

JOB NAME
EDISON
MISSION ENERGY

JOB NO. 023482.00
FILENAME CWALNUT.DWG
SCALE 1"=50'-0"
REV. NO. A
DWG. NO. C-1

LGA2_3, ANSI 3, 22 x 34 in.

LEGEND

FLOW DIRECTION

P9A
P8A
P6A
FIRE HYDRANT
FIRE HYDRANT
P5A
BUILDING SETBACK LINE
T3
FIRE HYDRANT
FIRE HYDRANT
P4A
FIRE HYDRANT
P3B
CHESTNUT STREET
FIRE HYDRANT
EDISON VAULT
WATER METER
GEN TELEPHONE LINE
WATER VAULT
GEN TELEPHONE LINE
12" AC WATER (21)
30" HP GAS LINE(21)
48" SEWER TRUNK LINE
SEWER MH
GAS VALVE
FIRE HYDRANT
4" GAS LINE
SEWER MH
BIXBY DRIVE

60 30 0 60 120
Scale: 1 INCH = 60 FEET

NORTH

PRELIMINARY ISSUE

NO	DATE	REVISION	BY	CK.	APPR.
A	20-SEP-2005	PRELIMINARY ISSUE	JGY		

DESIGNED BY J. GARCIA
CHECKED BY
APPR. BY
CLIENT APPR.

CH2MHILL
Lockwood Greene
Atlanta, Georgia

SHEET TITLE
WALNUT
POST-CONSTRUCTION
DRAINAGE PATTERNS

JOB NAME

EDISON
MISSION ENERGY

JOB NO. 023482.00
FILENAME CWALNUT.DWG
SCALE 1"=80'-0"
REV. NO. A
DWG. NO. C-3

LGAB_3, ANSI B, 22 x 34 in.