Appendix E: Existing Grading

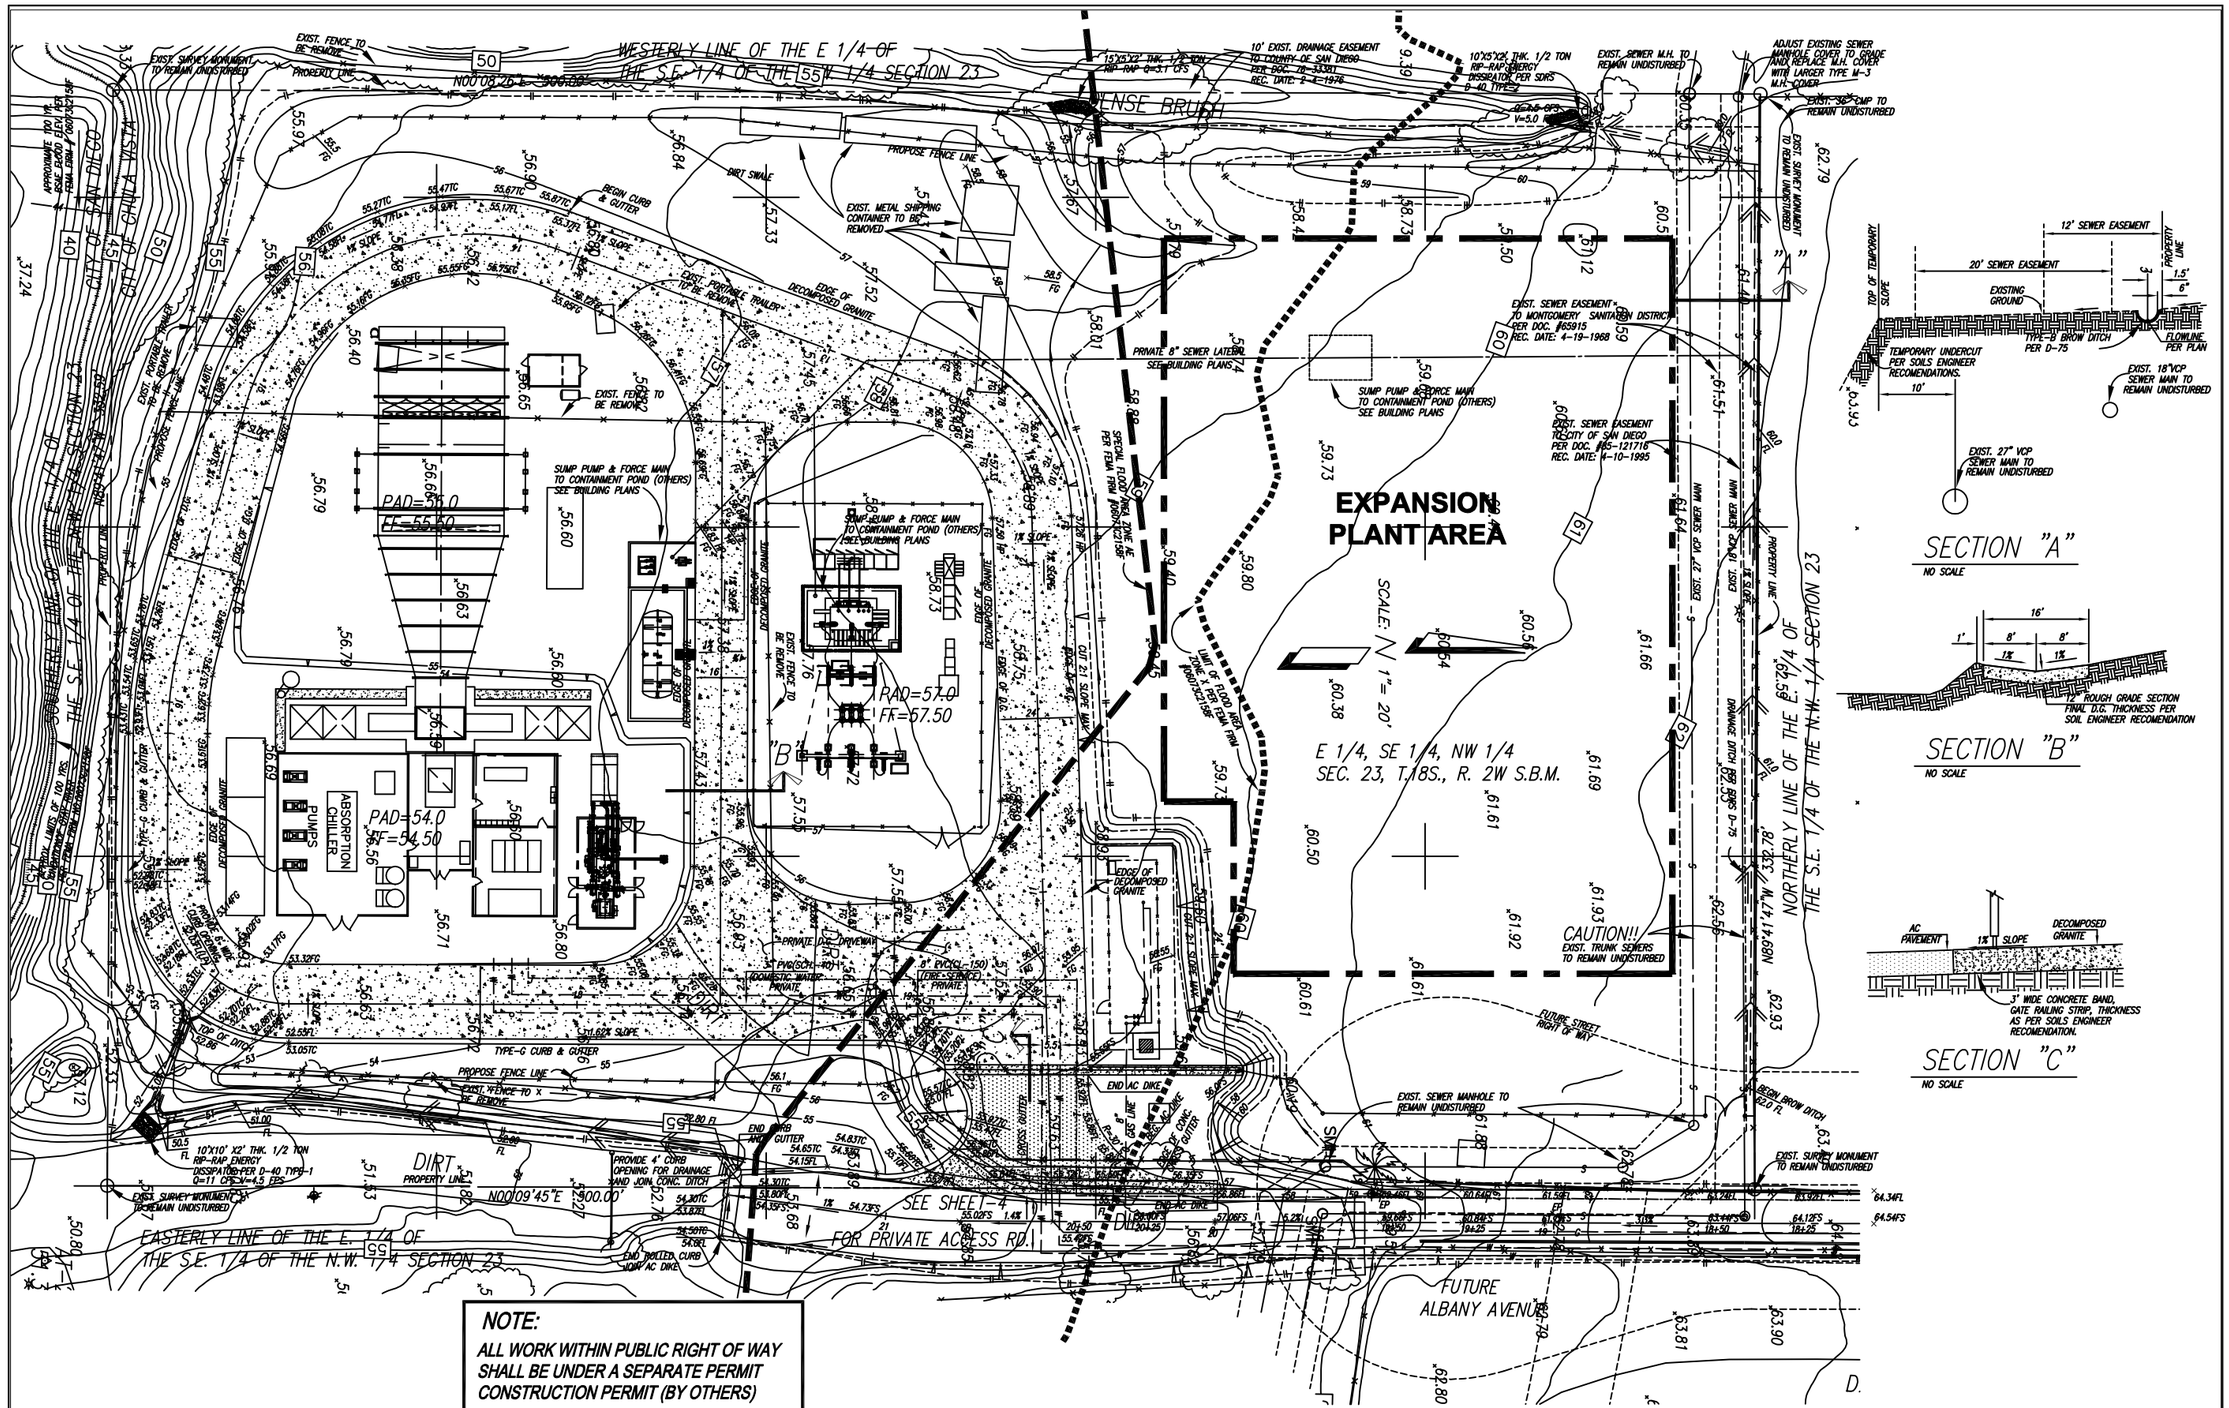

NOTE:
ALL WORK WITHIN PUBLIC RIGHT OF WAY SHALL BE UNDER A SEPARATE PERMIT CONSTRUCTION PERMIT (BY OTHERS)

PG-657

CONSTRUCTION RECORD	REFERENCES	By	REVISIONS	Date	App'd
Contractor					
Inspector					
Date completed					

BENCH MARK
CITY OF CHULA VISTA BENCH MARK NO. 1540
LOCATION: MAIN ST. AND BANNER L&T IN BASE OF ST. LIGHT FOOTING ON SOUTH SIDE OF MAIN ST.
ELEVATION 71.99 (NAVD88)

SCALE: Horizontal 1"=20' Vertical

Office ____ Field ____ Traffic ____

Designed by ____ Drawn by ____ Checked by ____

Plans Prepared Under Supervision Of
BRUNO B. CALLU Date 12-31-2003 R.C.E. No. C59412

Submitted ____ Approved ____
By ____ Senior Civil Engineer
By ____ City Engineer

CITY OF CHULA VISTA PUBLIC WORKS DEPARTMENT
GRADING PLAN FOR: 3497 MAIN STREET, CHULA VISTA, CA
(PEAK LOAD POWER PLANT)

Drawing No.
Sheet of 5