REFERENCE DRAWINGS	
DRAWING NO.:	DESCRIPTION

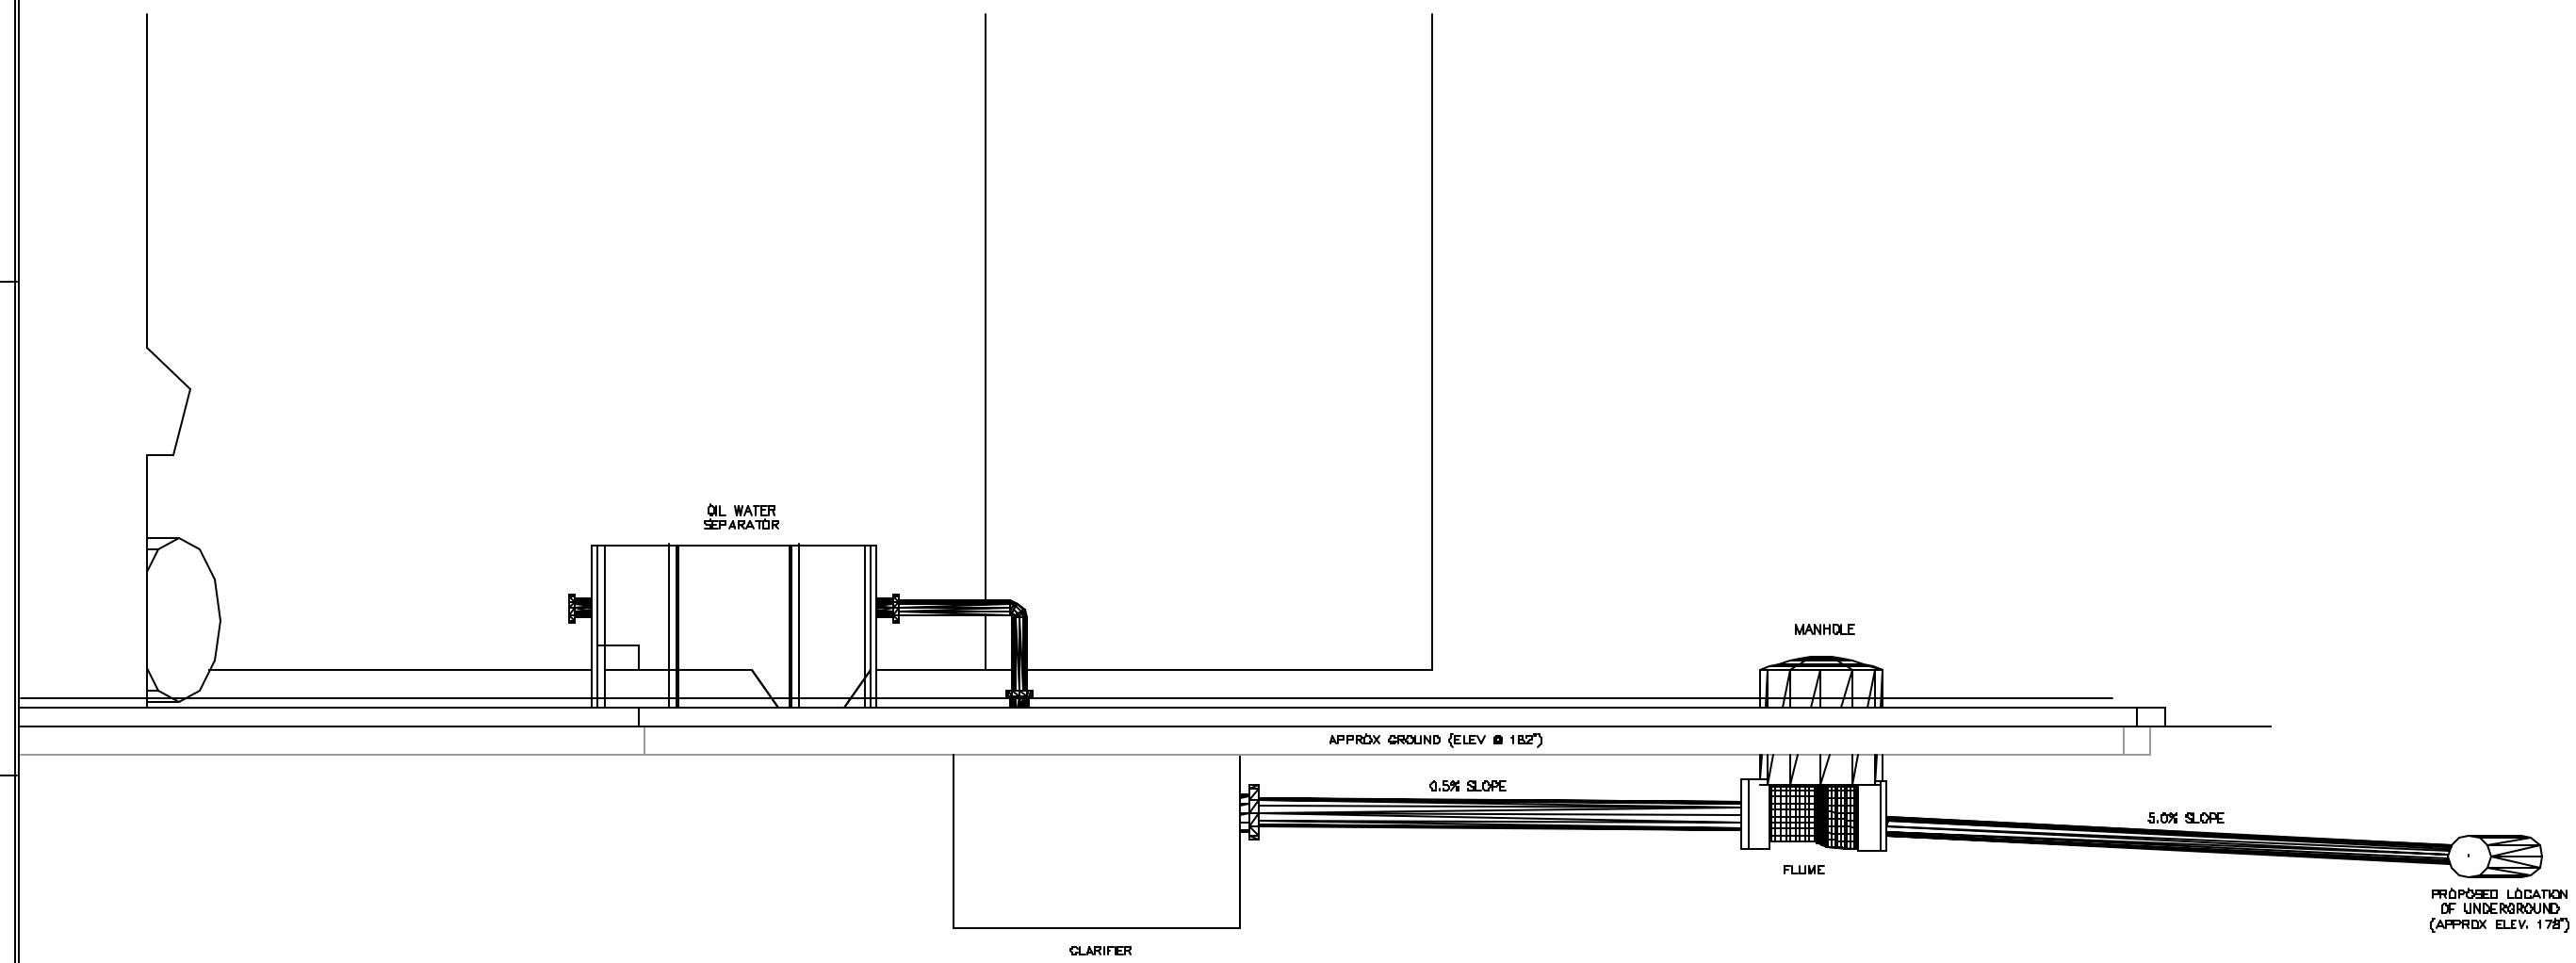

SECTION C 1 4

No.	DESCRIPTION	BY	CHKD	APPVD.	DATE
	REVISION				

No.	DESCRIPTION	BY	CHKD	APPVD.	DATE
	REVISION				

CONSTRUCTION ISSUE		
DISCIPLINE	BY	DATE
DRAWN:		
CHECKED:		
ENGINEER:		
LEAD ENGINEER:		
PROJECT ENGINEER:		
PROJECT MANAGER:		

DRAWING STATUS				
STATUS	REV	DATE	SIZE	PTM
FOR PERMIT	0			

NOT APPROVED FOR CONSTRUCTION UNLESS SIGNED & DATED. DESTROY ALL PRINTS BEARING EARLIER DATE &/OR REV. NO.

THE INFORMATION HEREON IS CONFIDENTIAL PROPERTY OF CARTER & BURGESS, INC. THIS INFORMATION MAY NOT BE REPRODUCED BY PHOTOCOPY, ELECTRONIC, FASCIMILE, ETC.) OR INVULGED WITHOUT THE WRITTEN PERMISSION OF CARTER & BURGESS, INC.

Carter&Burgess
CARTER & BURGESS, INC.

CUSTOMER JOB No.

CARTER & BURGESS, INC. JOB No. 070734

CITY OF VERNON MALBURG GENERATING STATION PROJECT
STATION A VERNON CALIFORNIA

CITY OF VERNON
ANTICIPATED DRAINAGE PLAN SECTION AND DETAILS
COMBINED CYCLE

SCALE: 1"=3'-0" | DWG. No.: 070734DA-02 | REV. 0

COPYRIGHT ©2001 by Carter & Burgess Inc.